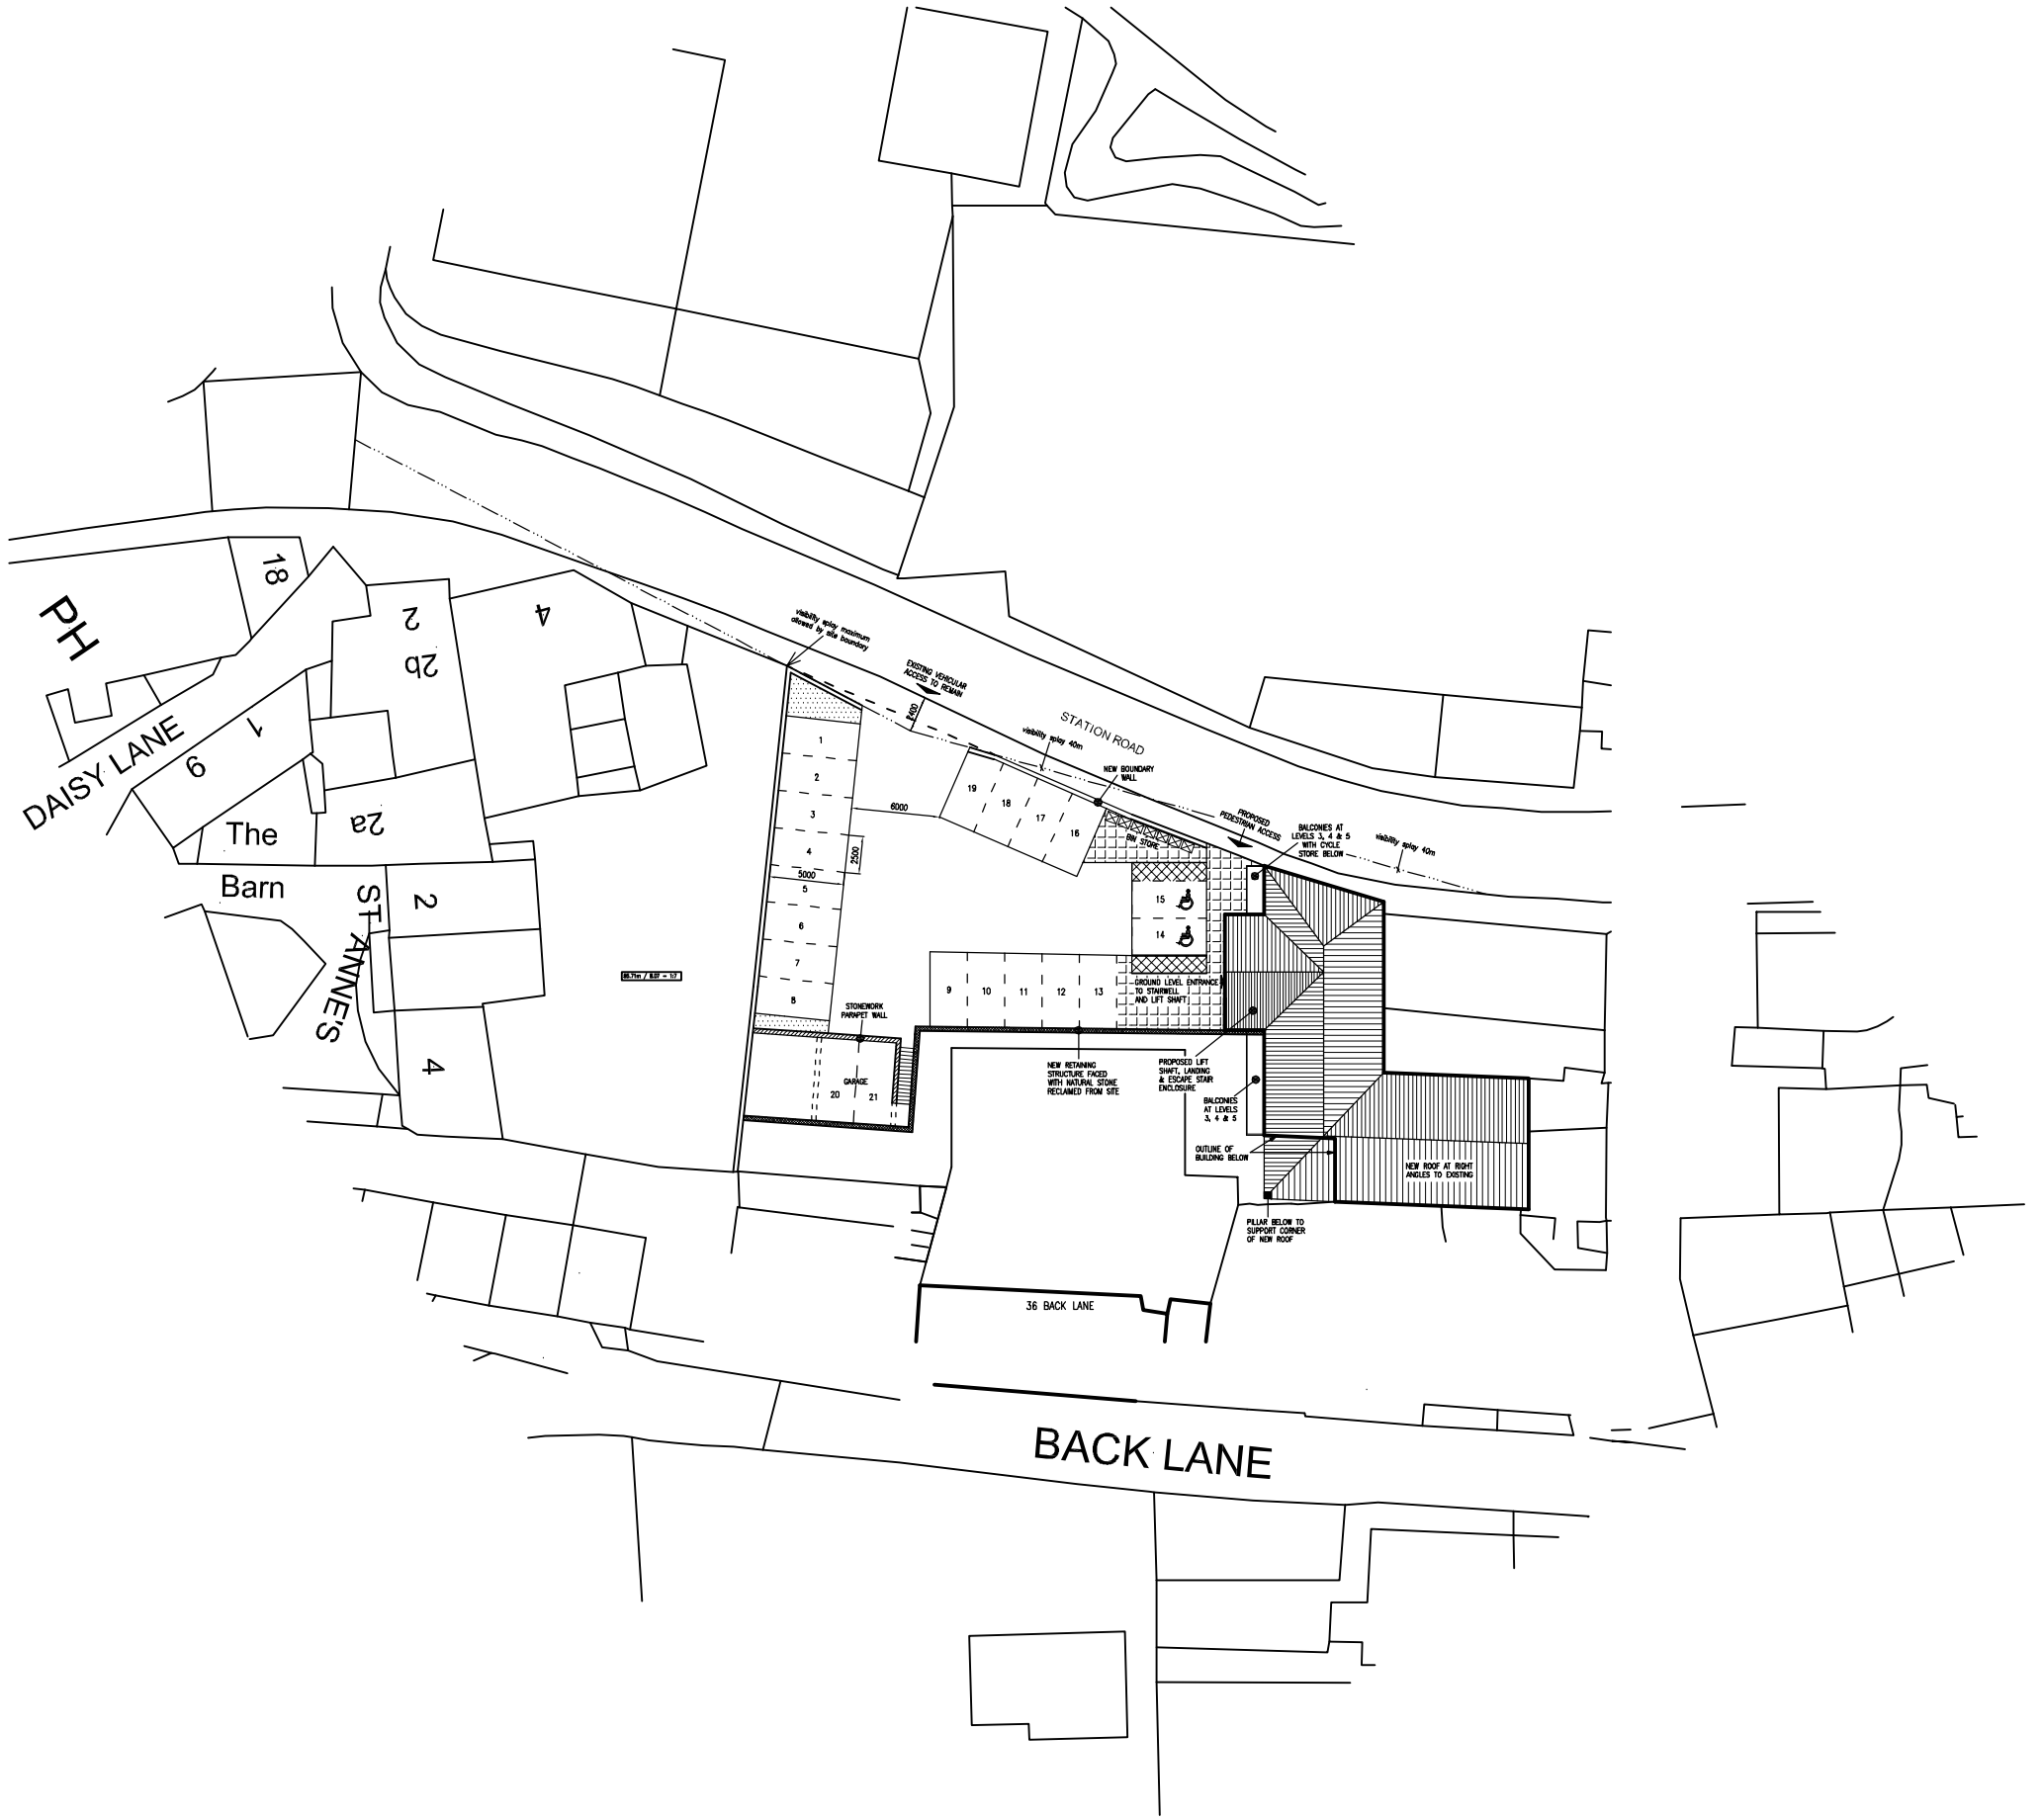


D			
C			
B			
A			
	Date	Description	By
REVISIONS			

DO NOT SCALE FROM THIS DRAWING

ALL DIMENSIONS ARE APPROXIMATE

THIS DRAWING HAS BEEN PRODUCED ONLY FOR THE PURPOSE OF SUBMITTING A PLANNING APPLICATION AND SHOULD NOT BE USED AS A WORKING DRAWING

Bryan Bell

TREMEAL
29420 PLOUVORN, FRANCE

TELEPHONE 0033 236 840037
MOBILE 07712 843350
E-MAIL bryanbell1@outlook.com

Client

PETER CARR
PICTURE DROME CINEMA
MARKET WALK
HOLMFIRTH

Job Title

PHASE 1 DEVELOPMENT OF
BALMFORTH MILLS
STATION ROAD
HOLMFIRTH
HD9 1AB

Scale	*Date*	*Drawn by*	*Status*
1:500 @ A3	MAY 2016	BB	PLANNING

Dwg. title

PROPOSED SITE LAYOUT
at 1:500

Dwg. no.	*Rev.*
2174(P9)02.1	