PAUL MATTHEWS ARCHITECTURAL Ltd

ARCHITECTURE | PLANNING | DESIGN

Malkin Farm
Brow Lane
Holmfirth
HD9 2RJ
07946872499
paul@paulmatthewsarchitectural.co.uk
www.paulmatthewsarchitectural.co.uk

Company Registration Number: 09898149 – Company Registered in England and Wales

Do not scale from drawing, use figured dimensions only.

All dimensions must be checked and verified on site prior to commencement of works and architect to be notified of any discrepancies.

The copyright for these drawings remains the property of Paul MatthewsArchitectural Ltd. They must not be reproduced in any way without prior written consent from the originator (Paul MatthewsArchitecturalLtd).

1:500

5m 10m 20m 30m 40m 50m

NB. OS Plan edited to include existing passing spaces

420300

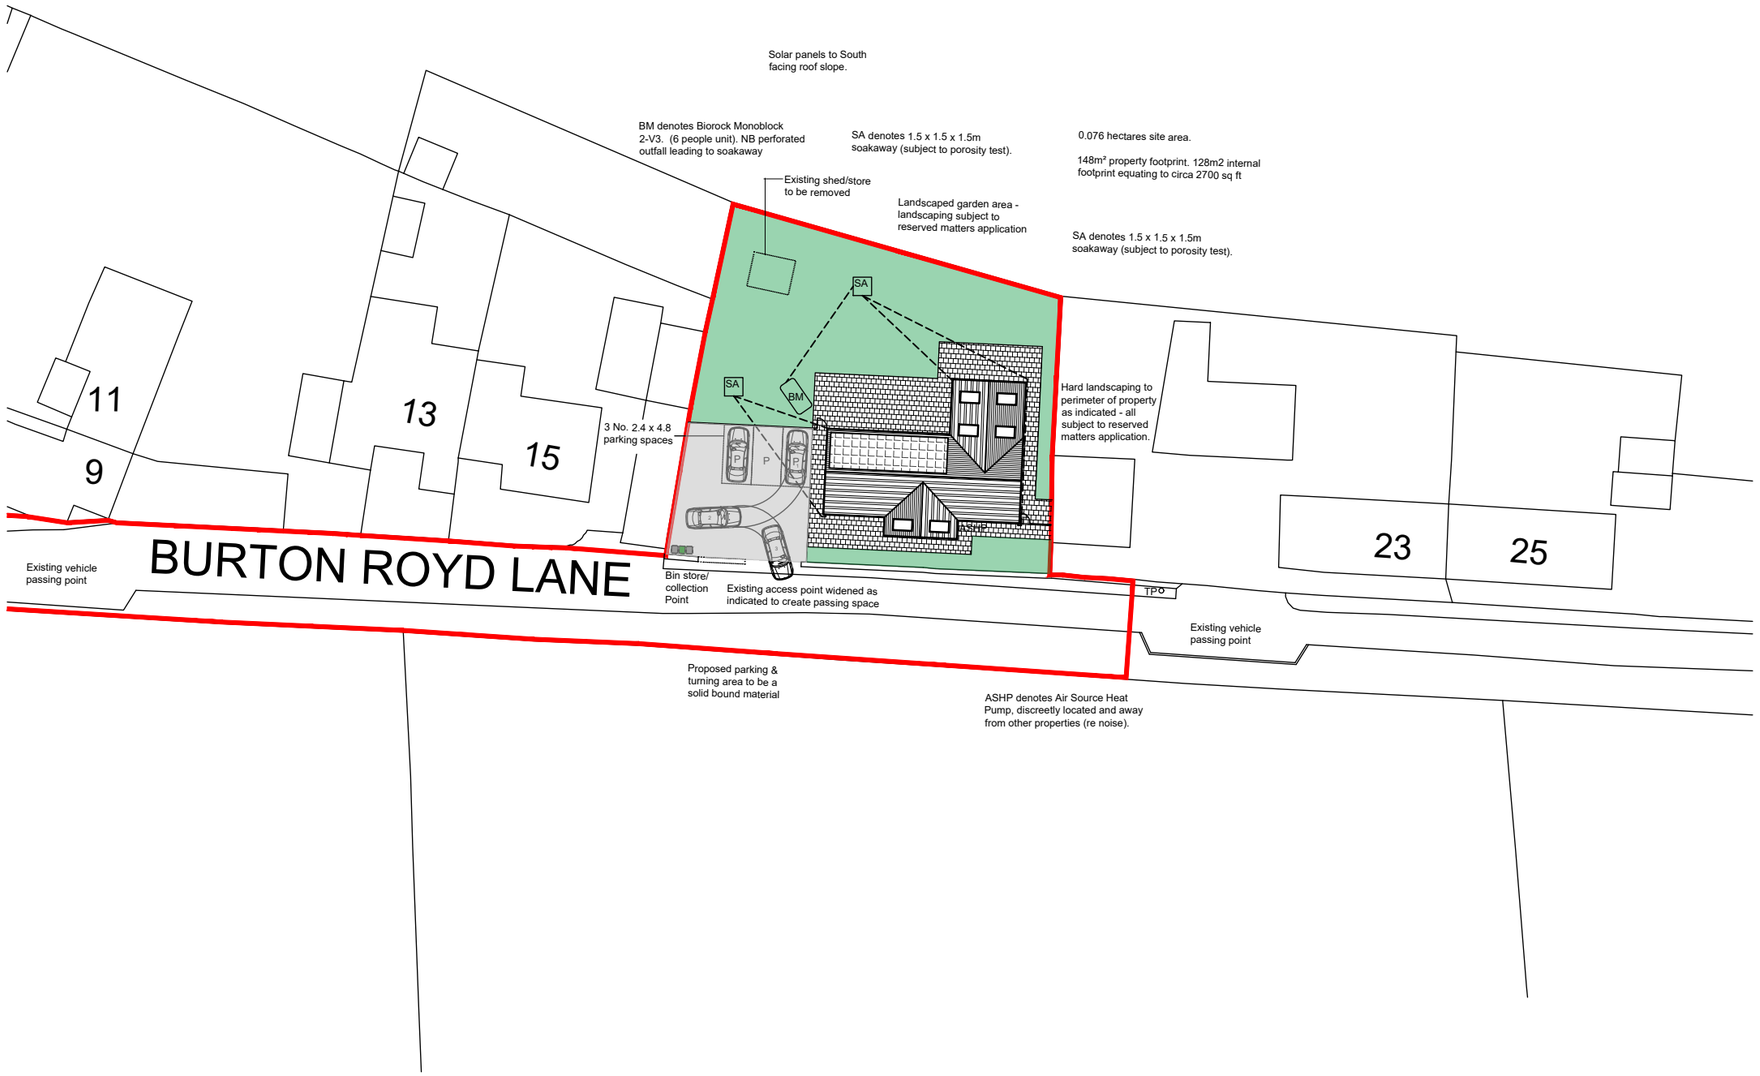

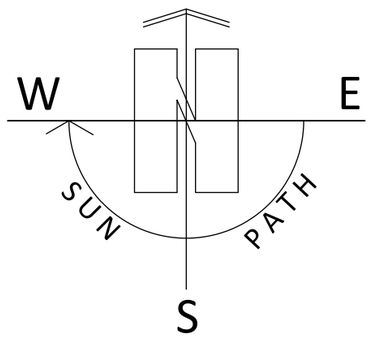

Project

Erection of Detached Dwelling on Land Adj to 15 Burton Royd Lane, Kirkburton, Huddersfield, HD8 0TU.

Client

Mr & Mrs I Barraclough

Drawing Title/Issue

Proposed Indicative Block Plan

scale	date	sheet size	dwg. no.
1:500	08/2025	A3	25/1229/03a

© Crown copyright 2025 Ordnance Survey 100053143