


CONC ROOF TILES & FITTINGS
TO MATCH EXISTING.
RAINWATER GOODS, FASCIA &
SOFFIT TO MATCH EXISTING.
DOUBLE GLAZED UPVC
WINDOWS & DOORS TO
MATCH EXISTING.
FACING BRICK & FEATURE
DETAILS TO MATCH EXISTING.



REAR 1:50

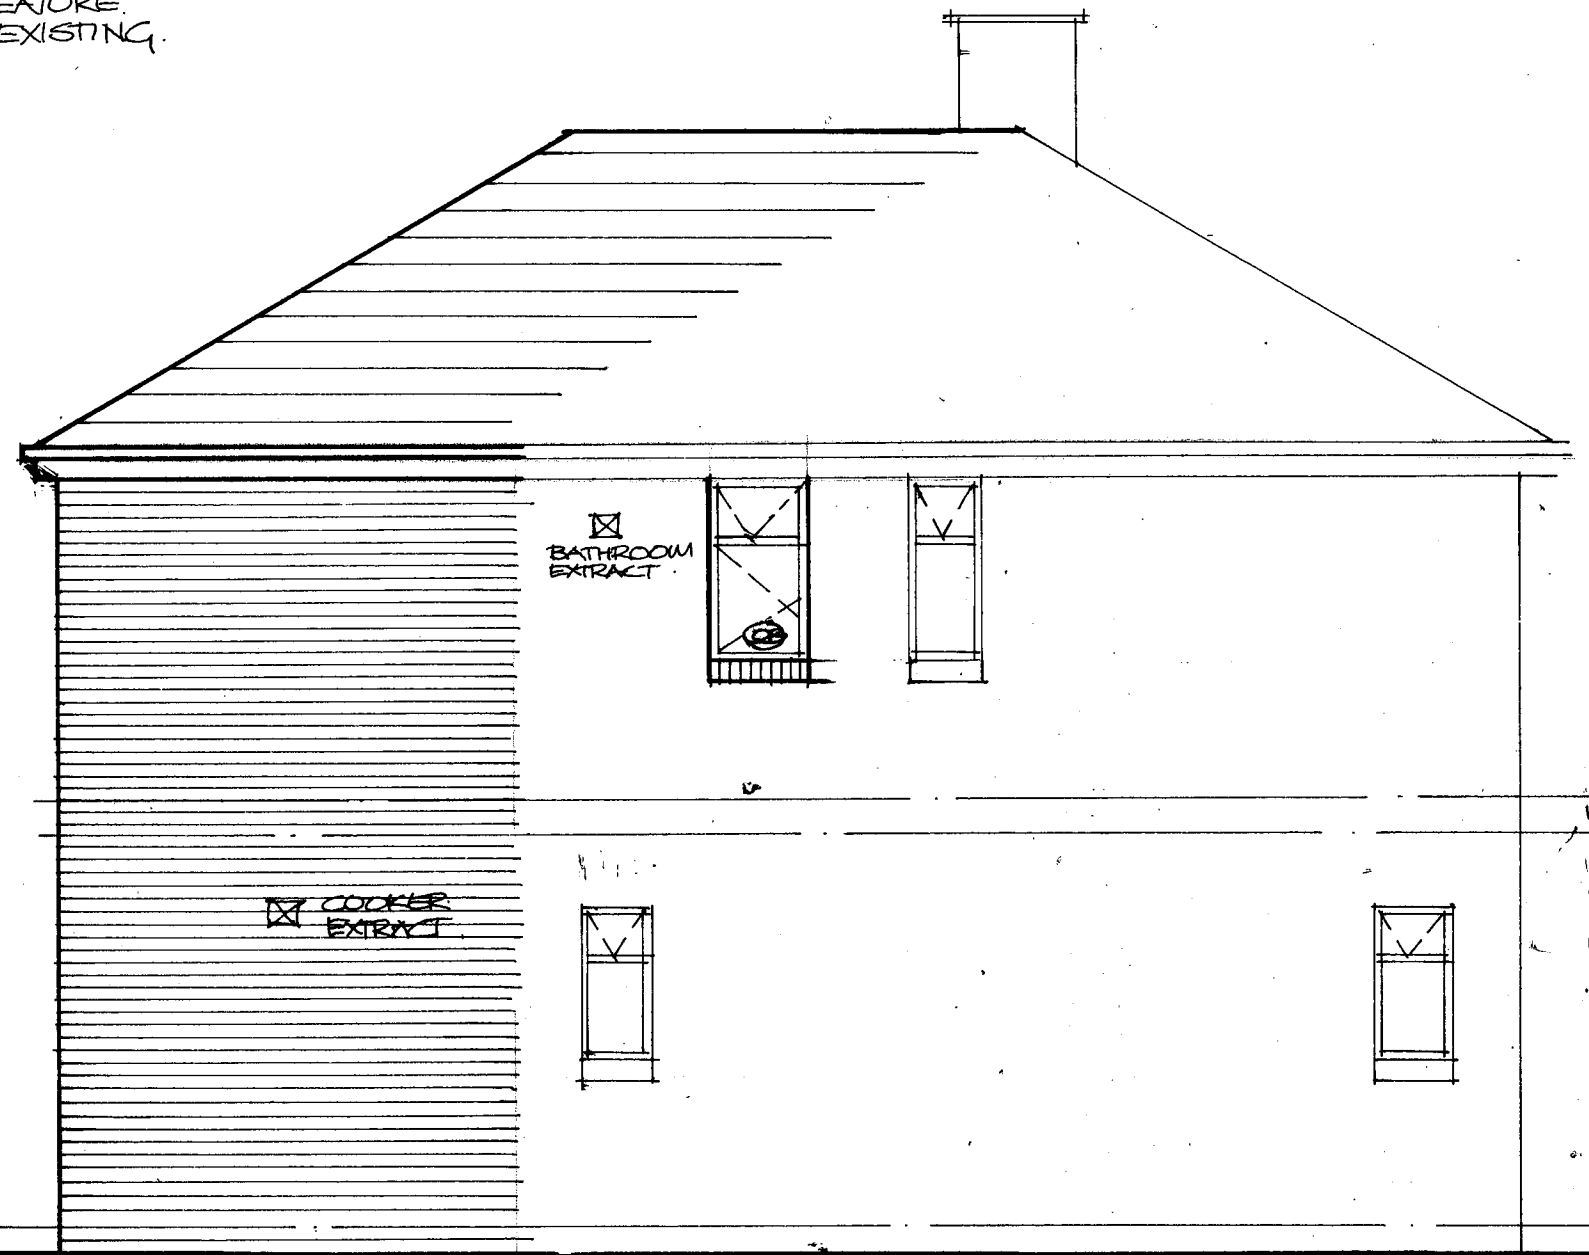

SIDE 1:50