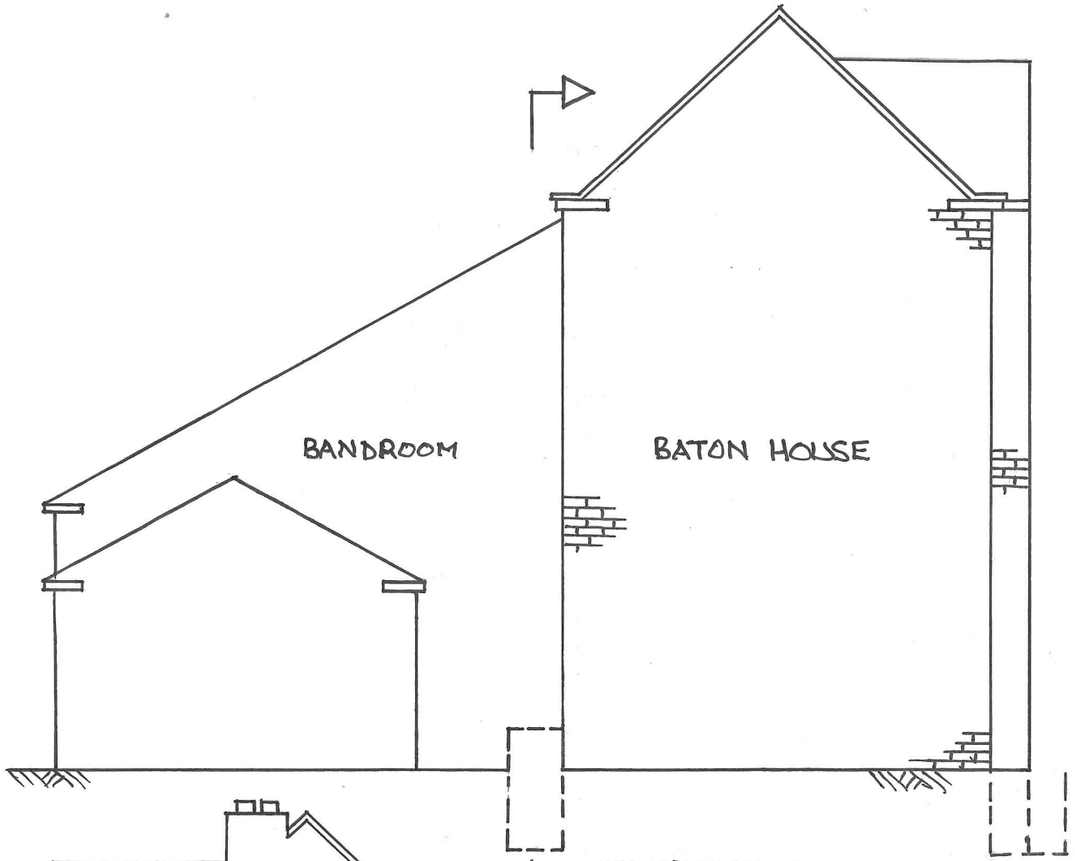

EXISTING AND PROPOSED EAST ELEVATION, SHOWING CUT-LINE TO GIVE SOUTH VIEW OF BATON HOUSE.

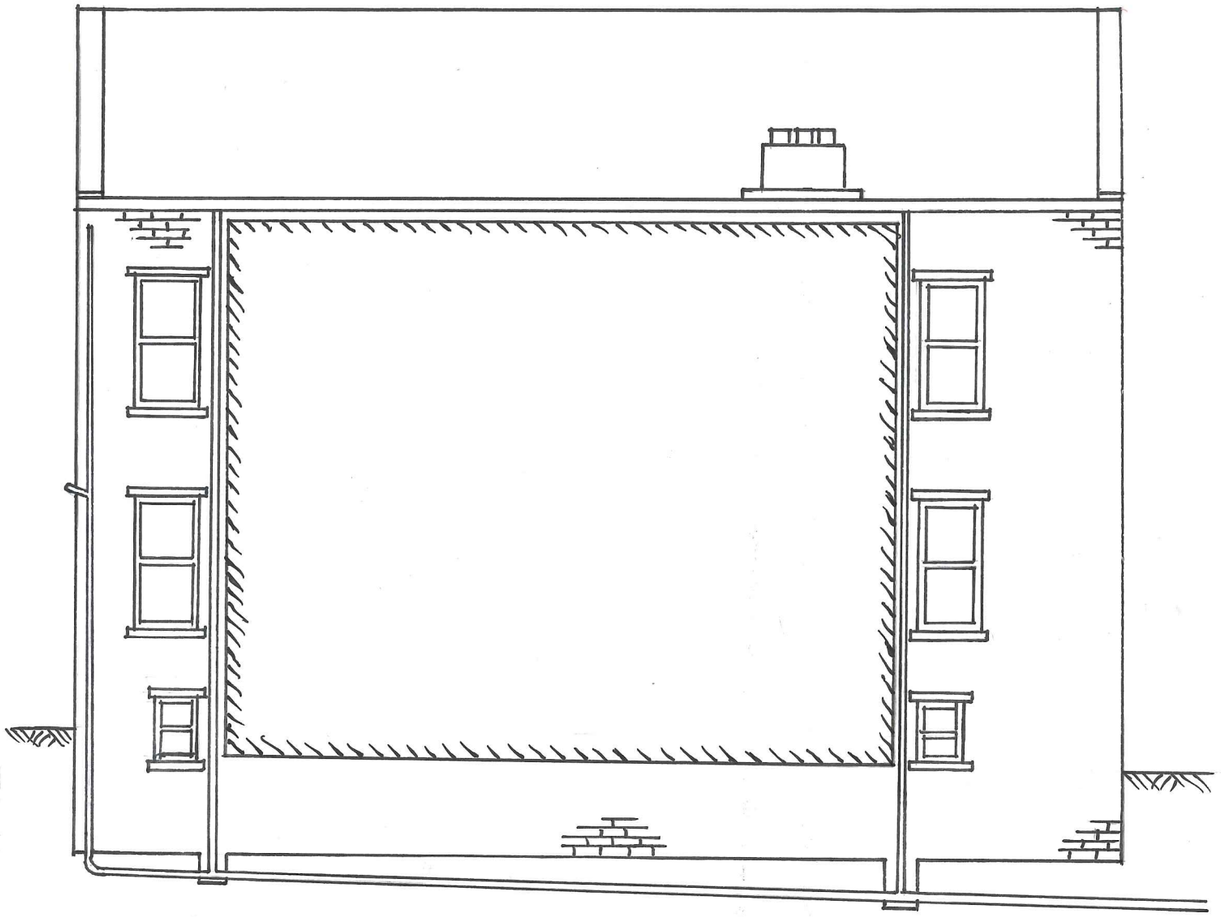

EXISTING + PROPOSED SOUTH ELEVATION

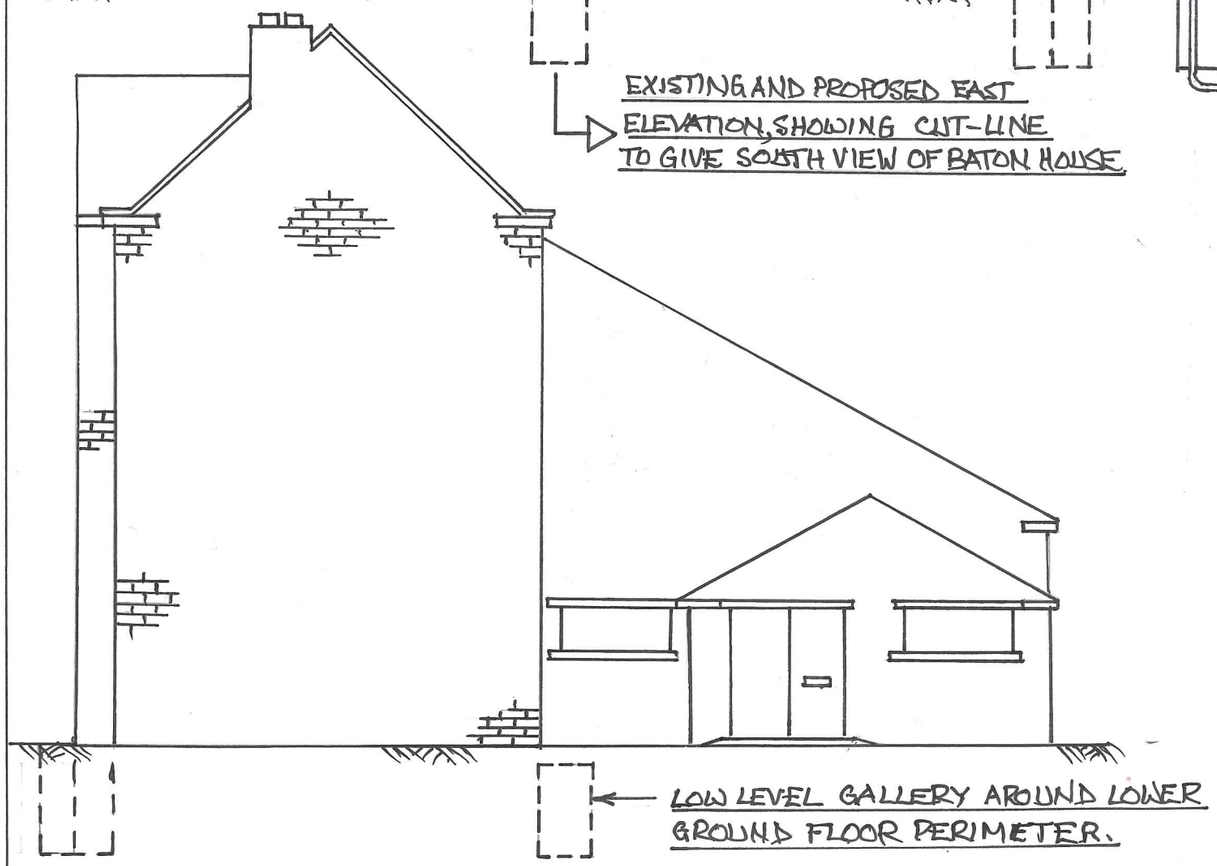

EXISTING + PROPOSED WEST ELEVATION

BATON HOUSE RECONSTRUCTION TO CREATE RESIDENTIAL UNITS
ADDRESS : 14B + 14C HOLLY BANK ROAD, LINDLEY, HD3 3JE
CLIENT : THE TRUSTEES OF THE LINDLEY BAND 14A HOLLY BANK ROAD, LINDLEY, HD3 3JE
DRAWING TITLE: EXISTING + PROPOSED SOUTH, EAST AND WEST ELEVATIONS
DRAWING No. 3A ; DATE JANUARY 2025
SCALE : 1:100