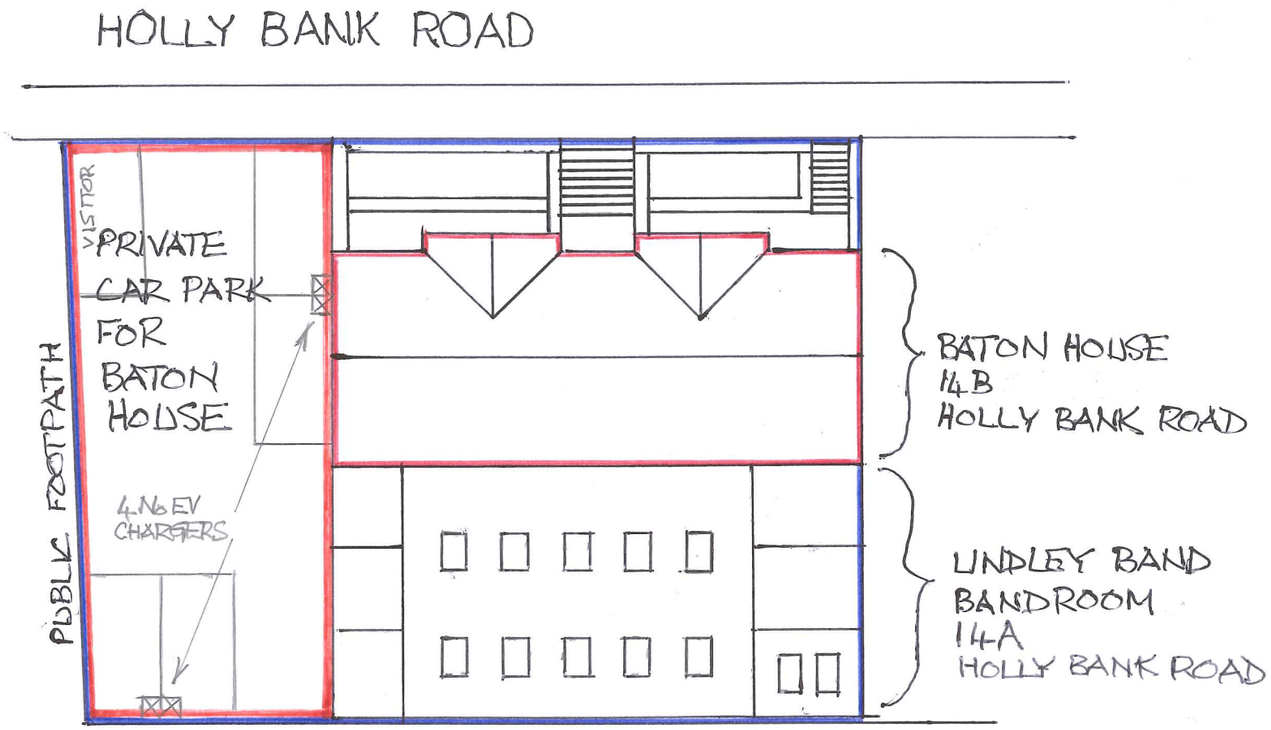

SITE PLAN

SCALE 1:200

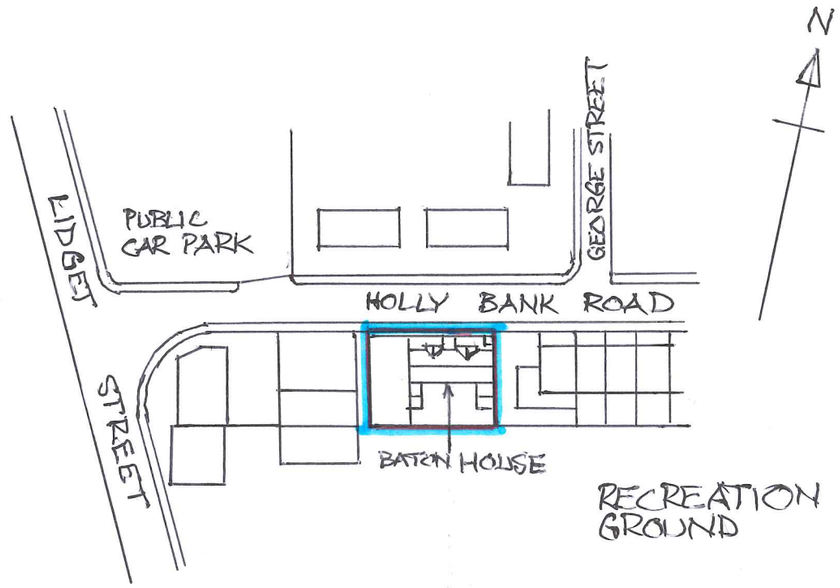

LOCATION PLAN

SCALE 1:1250

BATON HOUSE RECONSTRUCTION TO CREATE RESIDENTIAL UNITS	
ADDRESS: 14B HOLLY BANK ROAD, LINDLEY, HD3 3JE	
APPLICANT: THE TRUSTEES OF THE LINDLEY BAND 14A HOLLY BANK ROAD, LINDLEY, HD3 3JE	
DRAWING TITLE: LOCATION AND SITE PLANS	
DRAWING No. 1B	DATE: SEPTEMBER 2025
SCALE: 1:200 AND 1:1250	