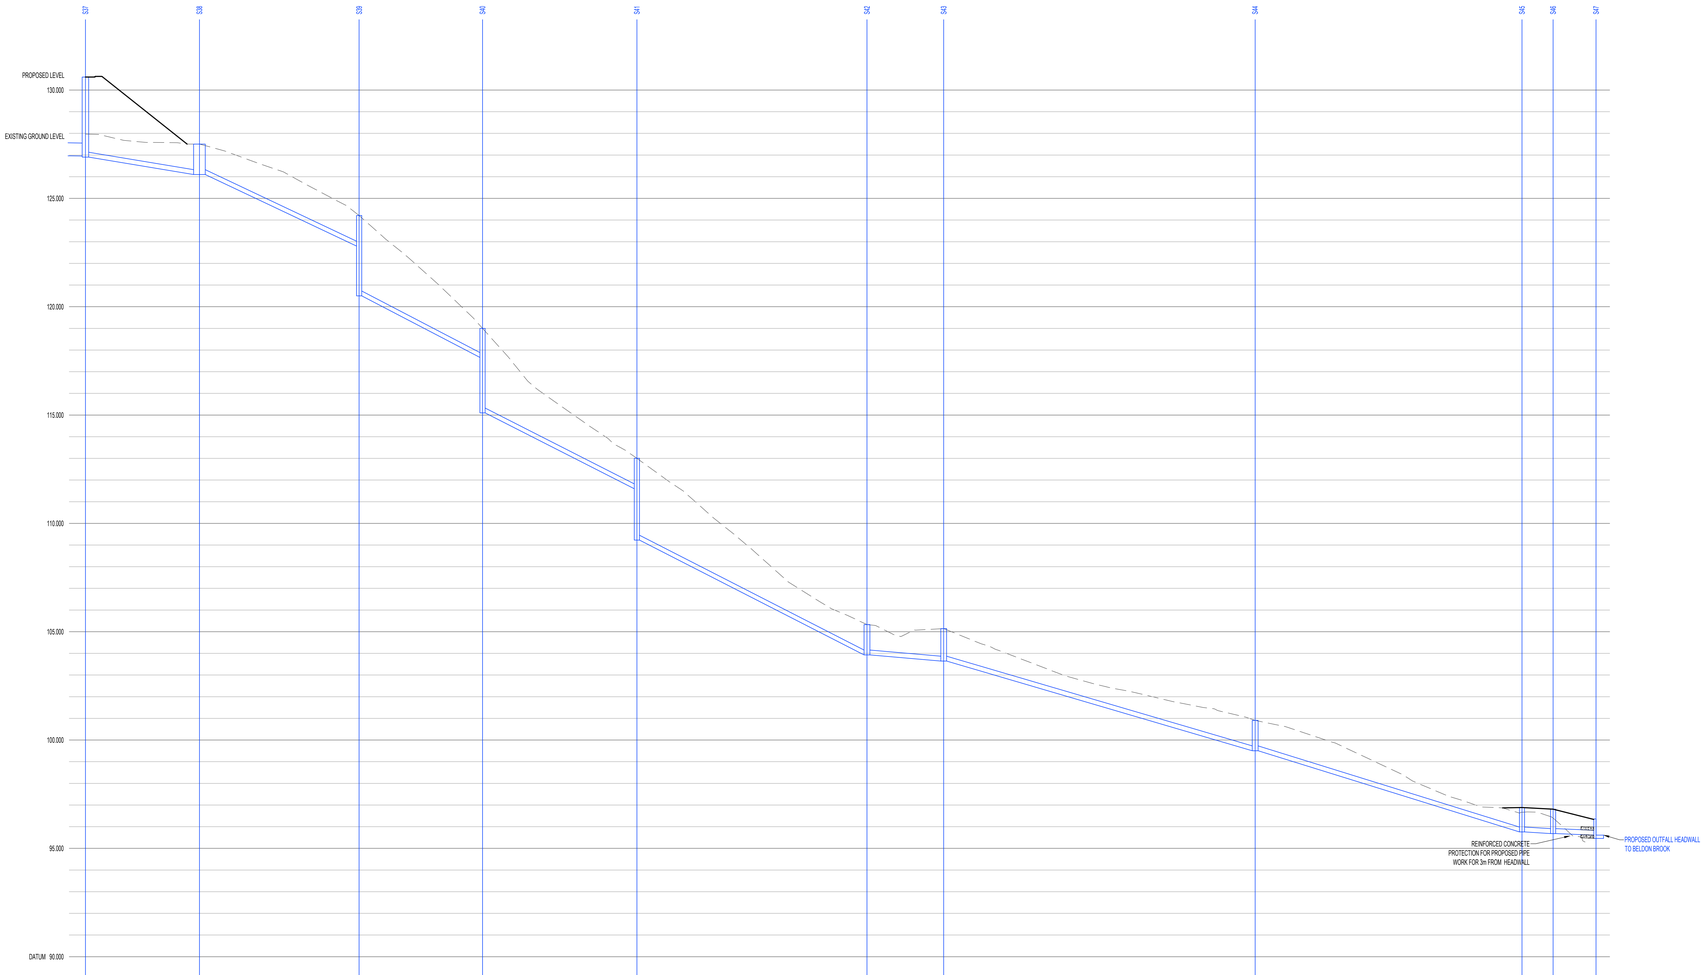
S37
S38
S39
S46
S41
S42
S45
S44
S40
S36
S47
PROPOSED LEVEL
EXISTING GROUND LEVEL
130.000
125.000
120.000
115.000
110.000
105.000
100.000
95.000
DATUM 90.000
REINFORCED CONCRETE PROTECTION FOR PROPOSED PIPE WORK FOR 3m FROM HEADWALL
PROPOSED OUTFALL HEADWALL TO BELDON BROOK

S37 - S47

| | | |