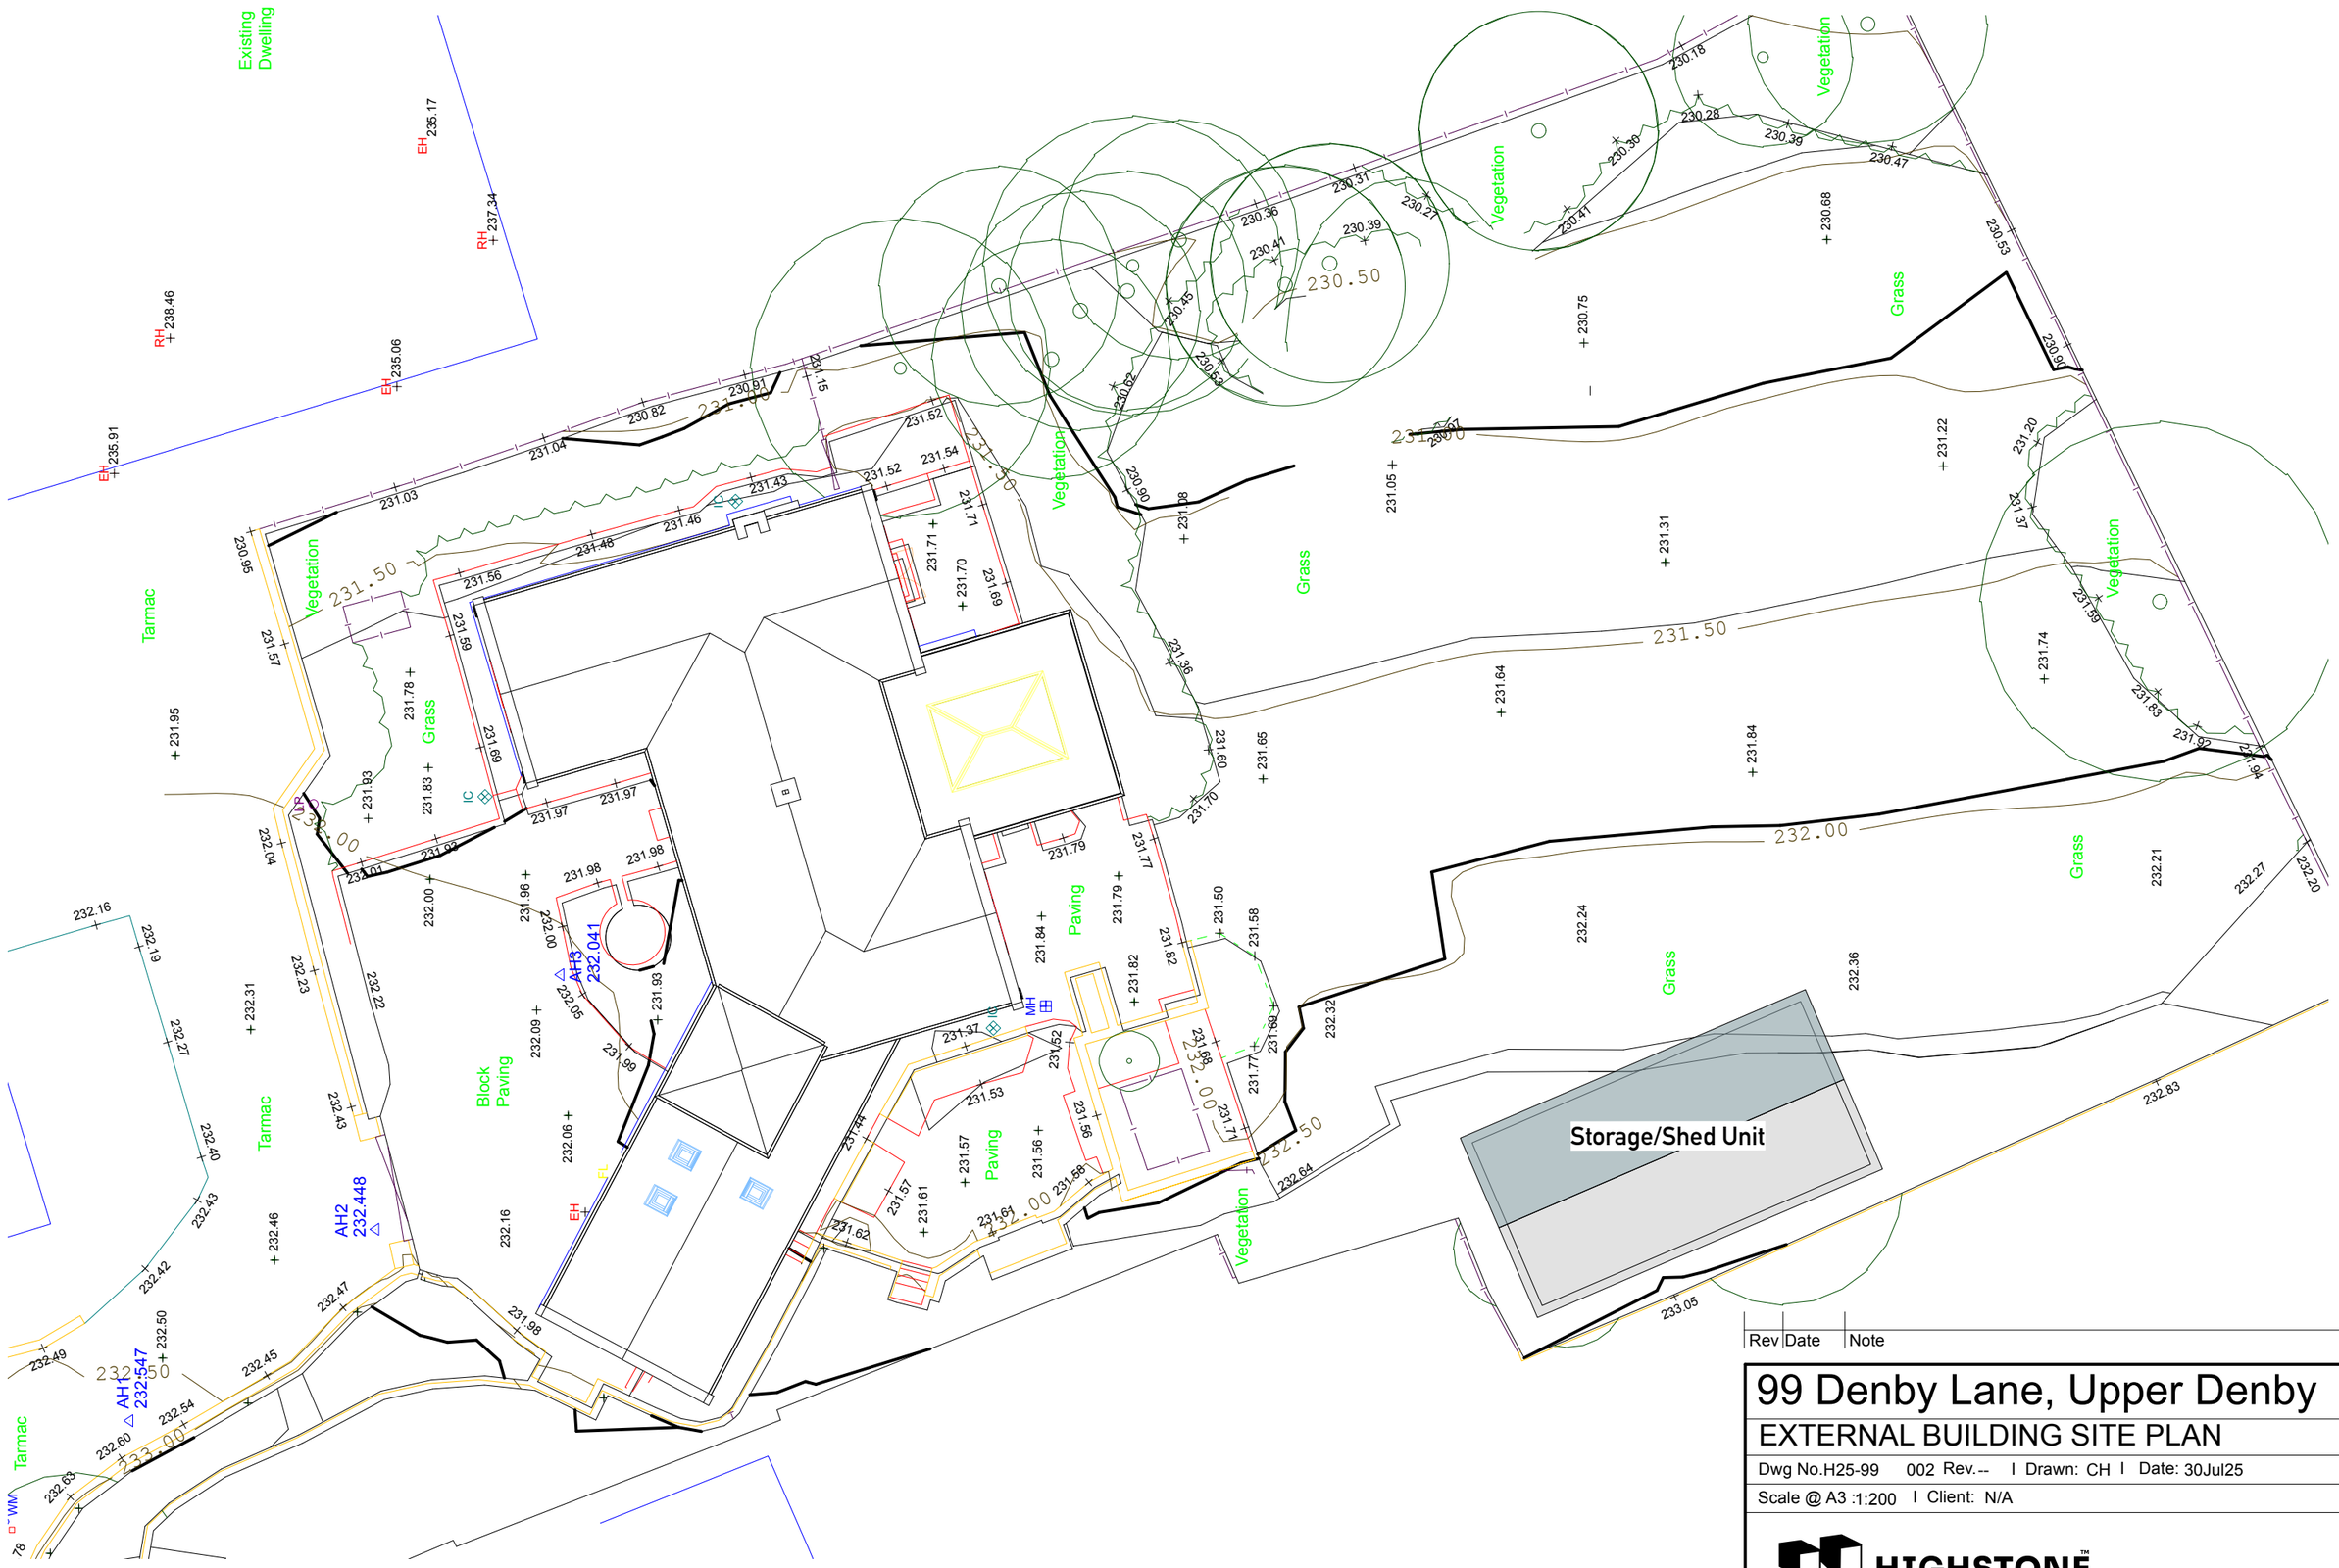

Rev	Date	Note

99 Denby Lane, Upper Denby

EXTERNAL BUILDING SITE PLAN

Dwg No.H25-99 002 Rev.-- I Drawn: CH I Date: 30Jul25

Scale @ A3 :1:200 I Client: N/A

HIGHSTONE™ DESIGN