iDprojects

ELEVATIONS AS EXISTING

PROPOSED HOUSE EXTENSION
4 EXLEY GATE, DENBY DALE, HD8 8YN
DWG No. 699–A05 revA
SCALE 1:100@A3 NOVEMBER 2025

REV	DATE	ITEM	AUTH
A	13/11/25	REDRAWN	iD

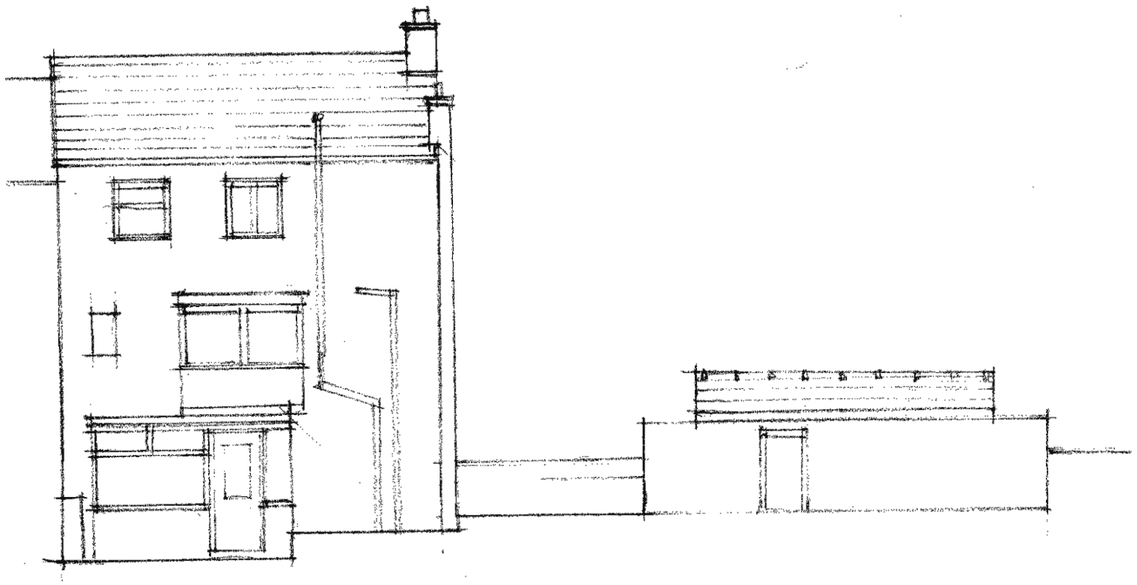

SOUTH ELEVATION

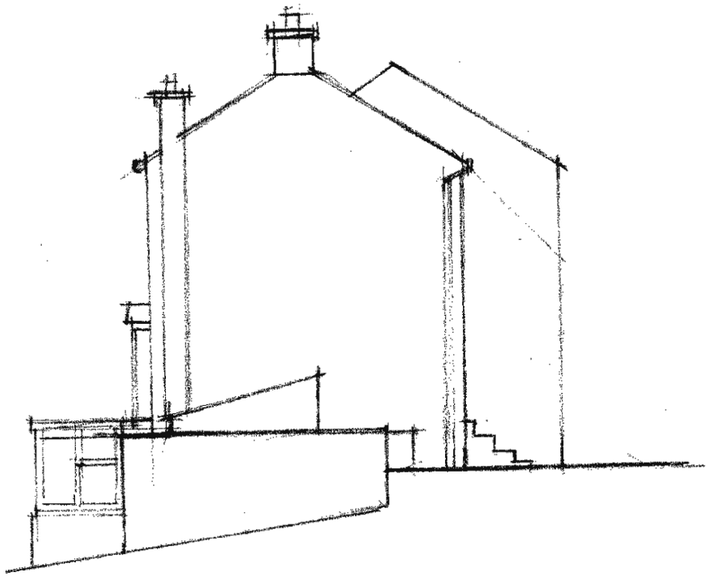

EAST ELEVATION

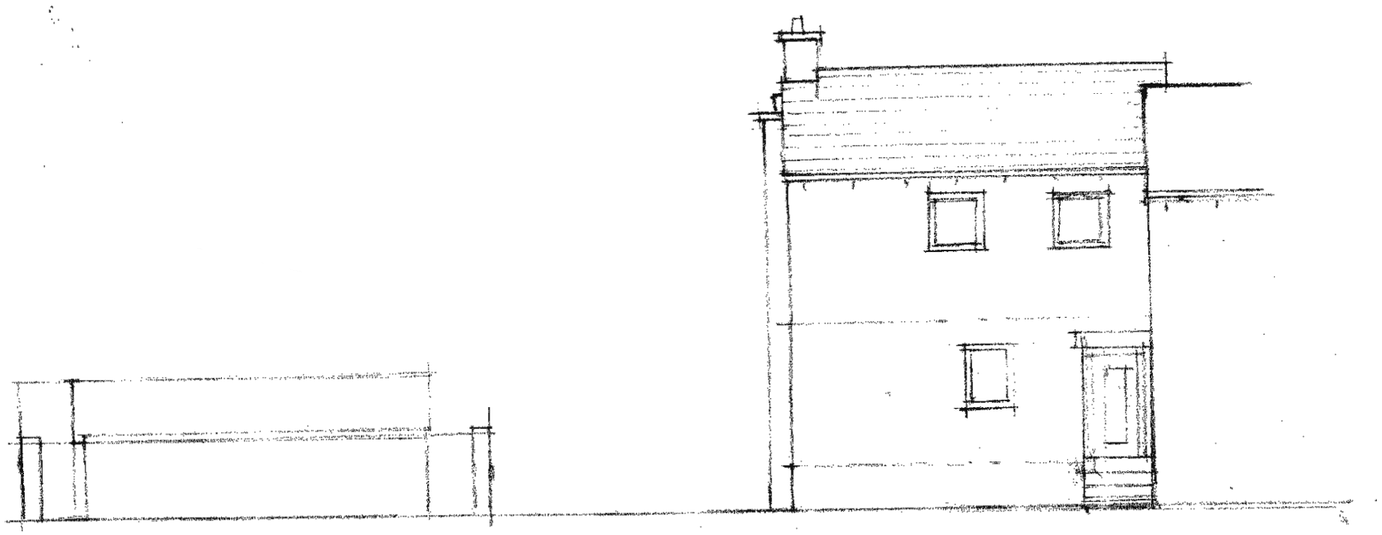

NORTH ELEVATION