Notes:

This drawing is the sole copyright of KPP Architects Ltd and reproduction in any form is forbidden unless permission is obtained in writing.

Do not scale from this drawing. Any descrepancies on site should be brought to the attention of KPP Architects Ltd.

Work and materials must comply with the current building regulations and codes of practice and be read in conjunction with building specifications and other sub-contractors information. All materials are to be installed in strict accordance with the recommendations of the manufacturers.

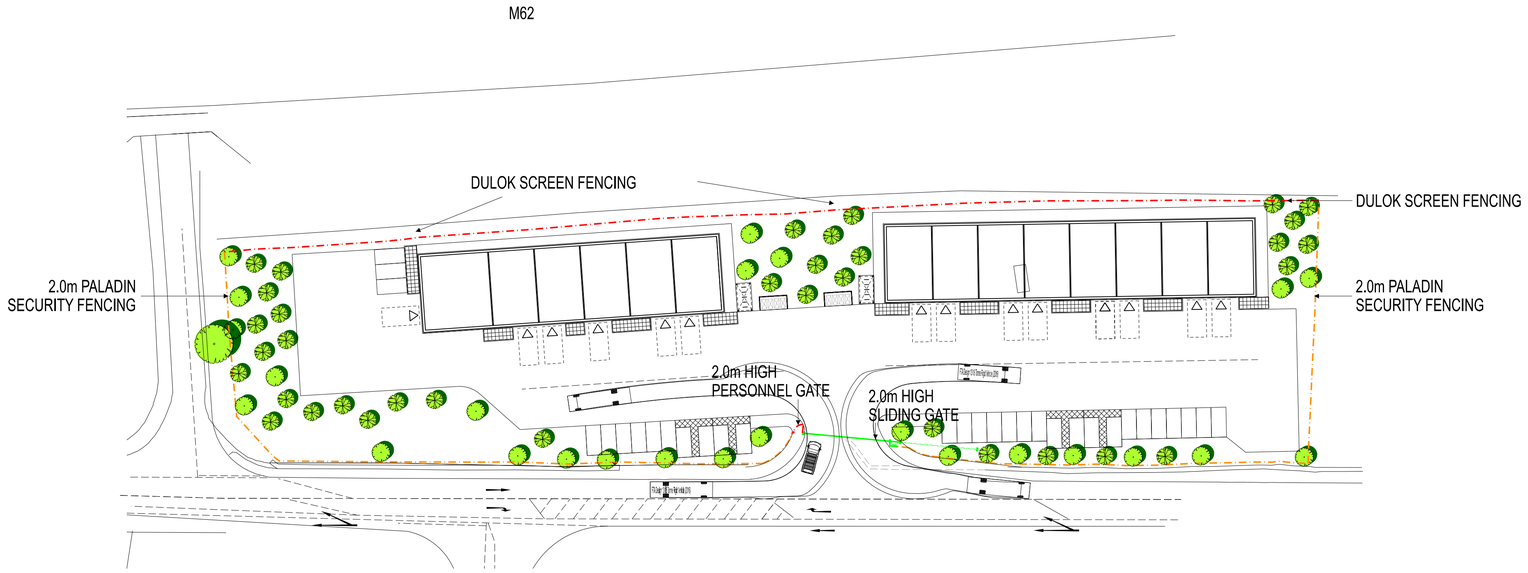

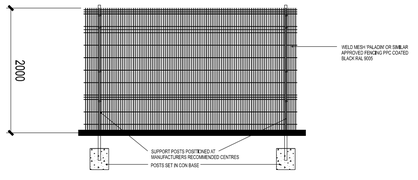

PALADIN FENCE (COLOUR BLACK)
SCALE 1:50
(REFER TO PLAN ABOVE FOR LOCATION)

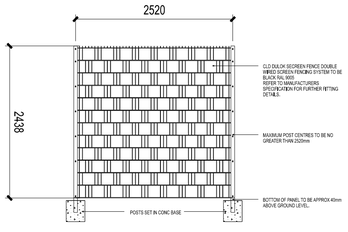

DULOK SCREENFENCE (COLOUR BLACK)
SCALE 1:50
(REFER TO PLAN ABOVE FOR LOCATION)

CLD DULOK SCREEN FENCE

2.0m HIGH BLACK AUTOMATIC SLIDING GATE WITH KEYPAD ACCESS TO MATCH FENCING

2.0m HIGH BLACK AUTOMATIC SLIDING GATE WITH KEYPAD ACCESS TO MATCH FENCING

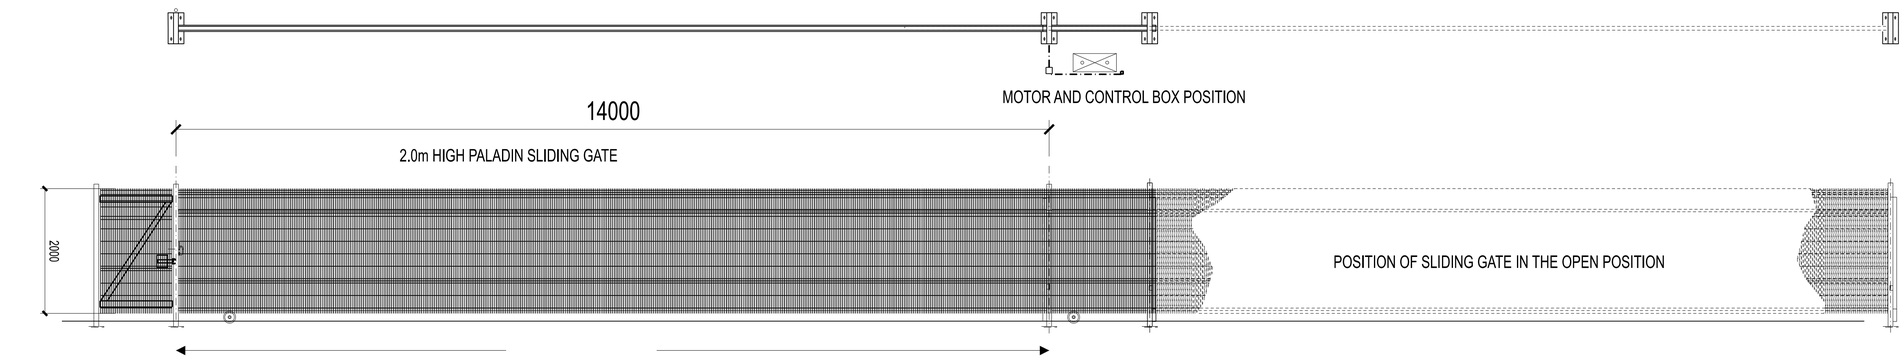

PALADIN SLIDING GATE (COLOUR BLACK)
SCALE 1:50
(REFER TO PLAN ABOVE FOR LOCATION)

Rev	Description	By	Chkd	Date
.	.	.	.	.

Client

FRANK MARSHALL ESTATES

Project Title

WAPPY SPRINGS, HUDDERSFIELD

Drawing Title

FENCING & GATE DETAIL

KPP ARCHITECTS
Lodge House
12 Town Street
Horsforth, Leeds LS184RJ
T : +44 (0) 113 2390460
E : architects@kpp-leeds.co.uk
W : www.kpp-leeds.co.uk

Scale	Size	Date	Drawn	Checked
1:500	A1	NOV'25	GK	.

Status
PLANNING

KPP Job No
2278

Rev
.

Number
2012