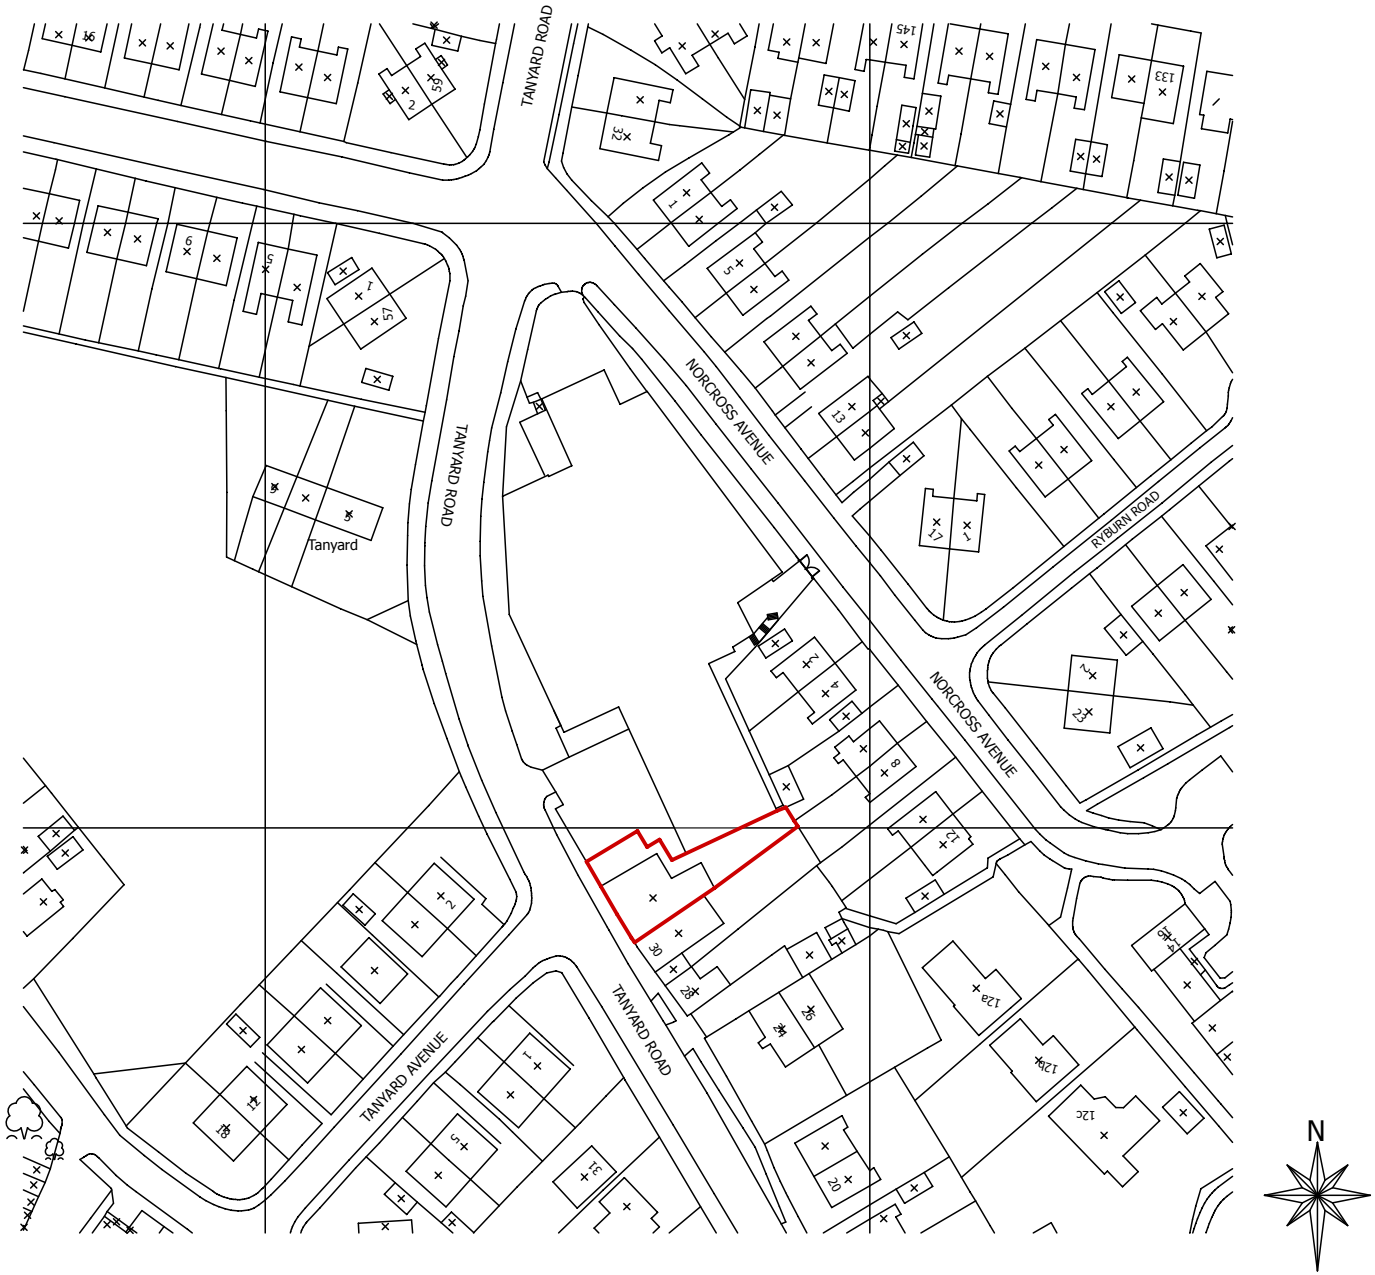

Drawing and design are copyright of Dzign House Architecture ltd unless specific consent in writing has been given. All work is being built to the information contained on the drawings are to be in accordance with the statutory approvals, or warranty, building control and relevant codes of practice. Do not scale from this drawing. Work should comply with all works to be carried out in accordance with c.d.m. regulations for health and safety. Construction (Design and Management) Regulations also require that a principle designer is appointed for each project, we do not undertake this role unless specifically appointed and confirmed in writing. Where we are not appointed we assume the role of the individual principle designer to be otherwise appointed. Public sewers under or within 3m of a foundation footprint must be located on site and also verified to the appropriate Water Authority where required by the clients or contractors and submitted 14 days before the commencement of work. Any water Authority Building over Agreements should be confirmed and agreed with the authority by the clients. The clients/applicants are responsible for the approval of any structural elements and foundations by a qualified Structural Engineer. Dimensions are approximate. All structural dimensions contained in the drawings should be checked on site prior to construction. Calculations and sizes for all structural elements to be provided by a structural engineer to the Building Control Officer and contractor prior to commencement of works Any discrepancies should be notified to the practice without delay.

© DZIGN HOUSE ARCHITECTURE LIMITED 01132400012

Date	Revision	Rev No.

Project

PROPOSED GYMS AND TREATMENT ROOMS, 30A TANYARD ROAD HUDDERSFIELD HD3 4YW

Drawing Description	Drawing No.
Site Location Plan	496-05
Scale: 1:1250 @ A4	Date: NOV 25
Client: MR G BAKEWELL	

DZIGN HOUSE ARCHITECTURE