PHOTO RECORD (06/11/2024)

location	Finthorpe Grange, Finthorpe Lane, Almondbury, Huddersfield, HD5 8TU
application	Alterations to Property to Convert Attached/Integral Barn to Habitable Space (Grade II* Listed Building).
client/applicant	Mr & Mrs K Hare
job number	24/1095
date	November 2024

PAUL MATTHEWS ARCHITECTURAL Ltd

ARCHITECTURE | PLANNING | DESIGN

Malkin Farm
Brow Lane
Holmfirth
HD9 2RJ
07946872499
paul@paulmatthewsarchitectural.co.uk
www.paulmatthewsarchitectural.co.uk

Company Registration Number: 09898149 - Company Registered in England and Wales

Photos taken on 06/11/2024






WOMBER







SYLVANIA

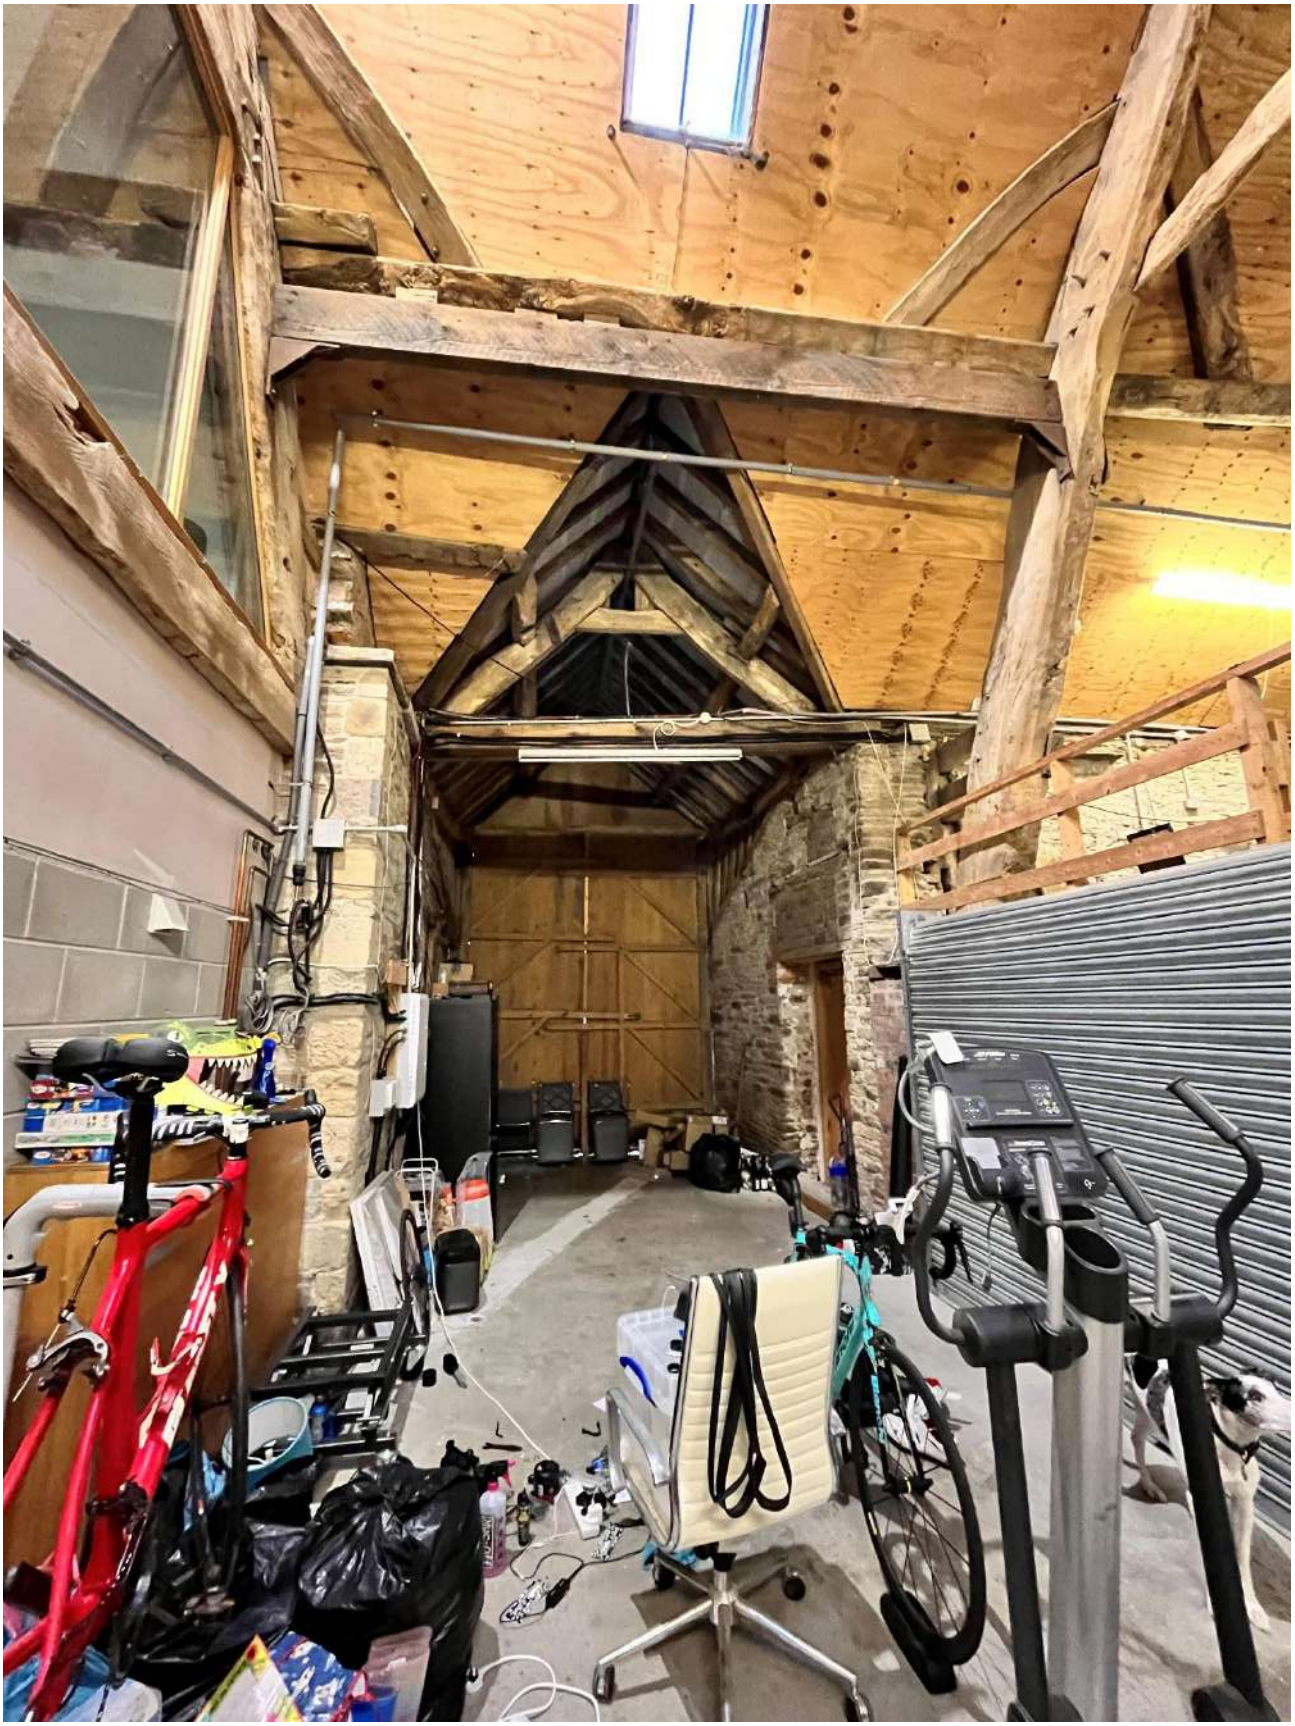




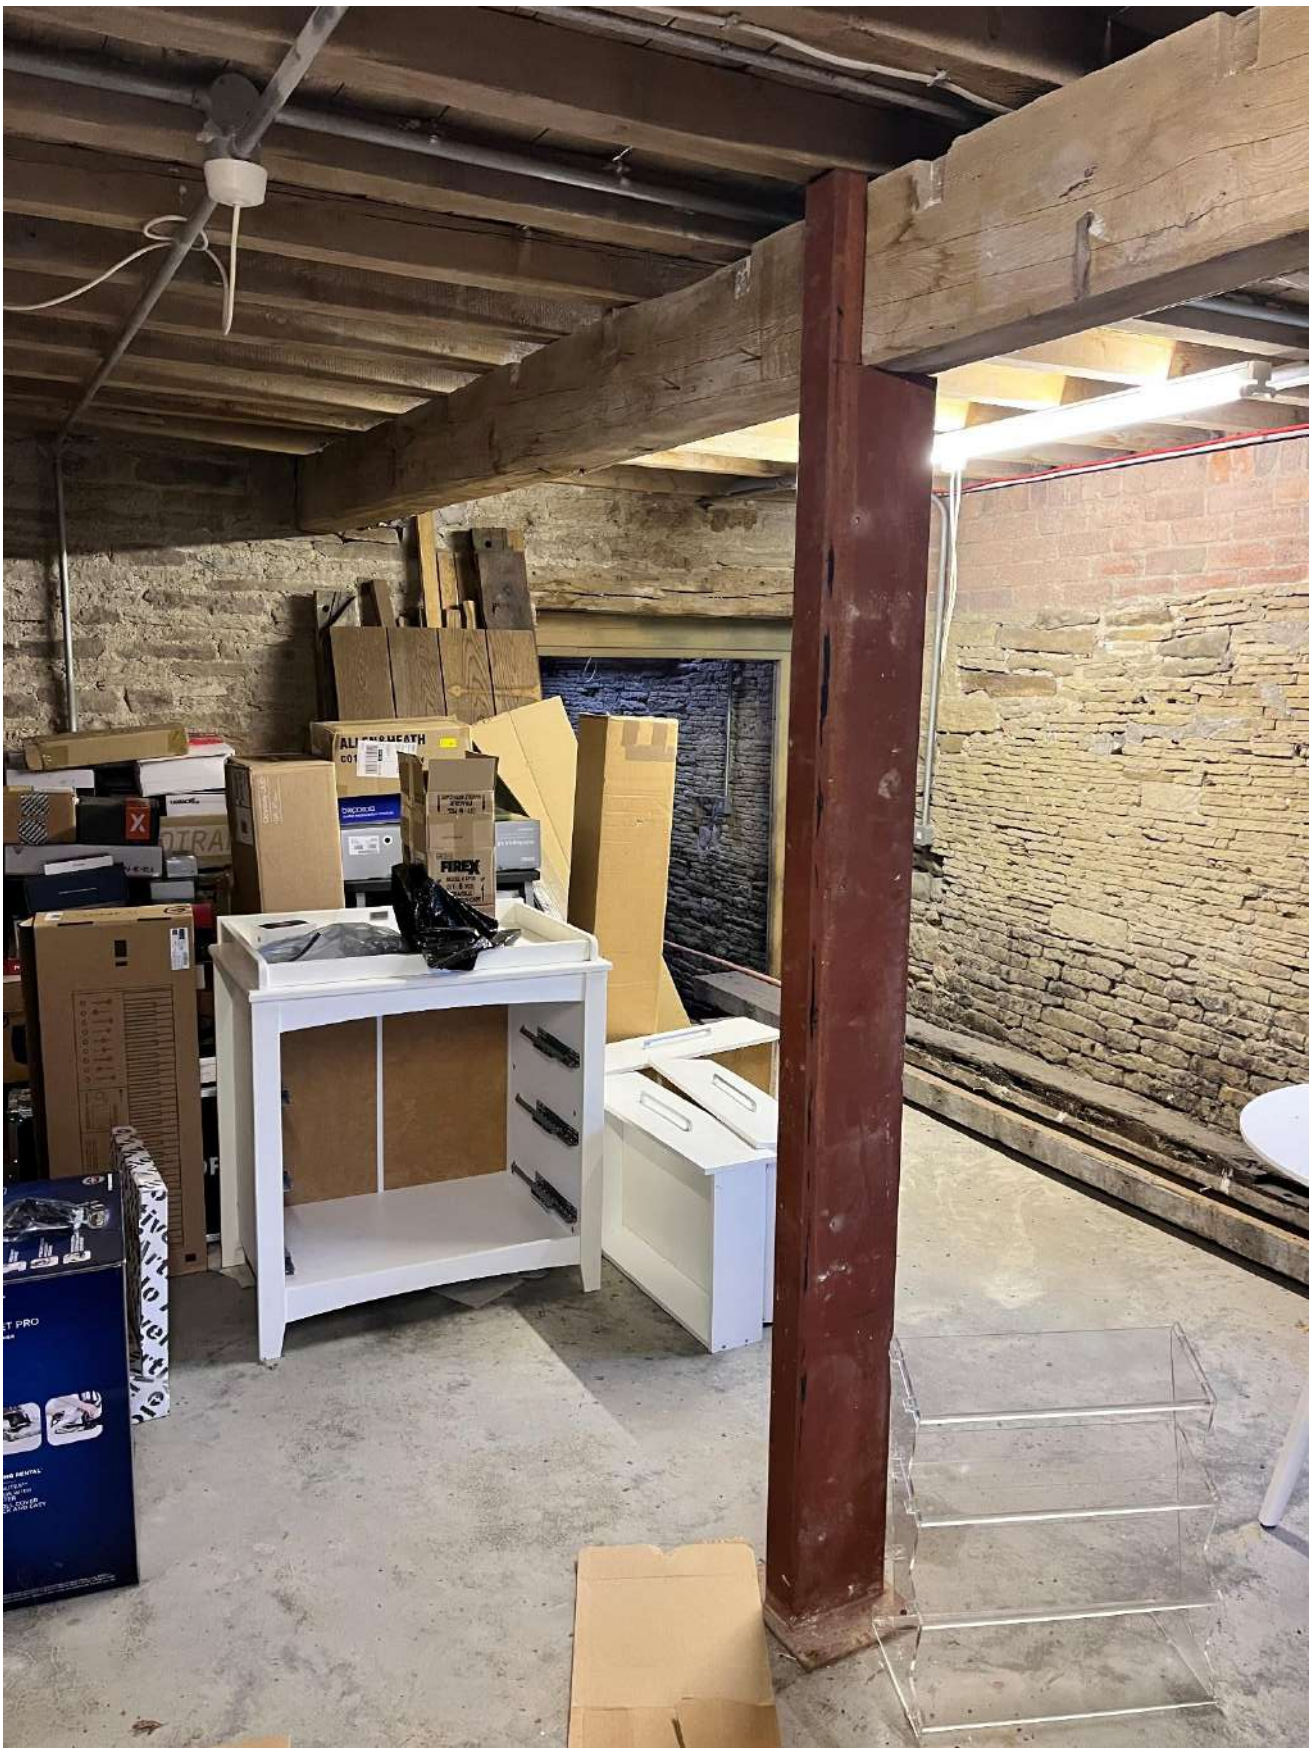



FIREX

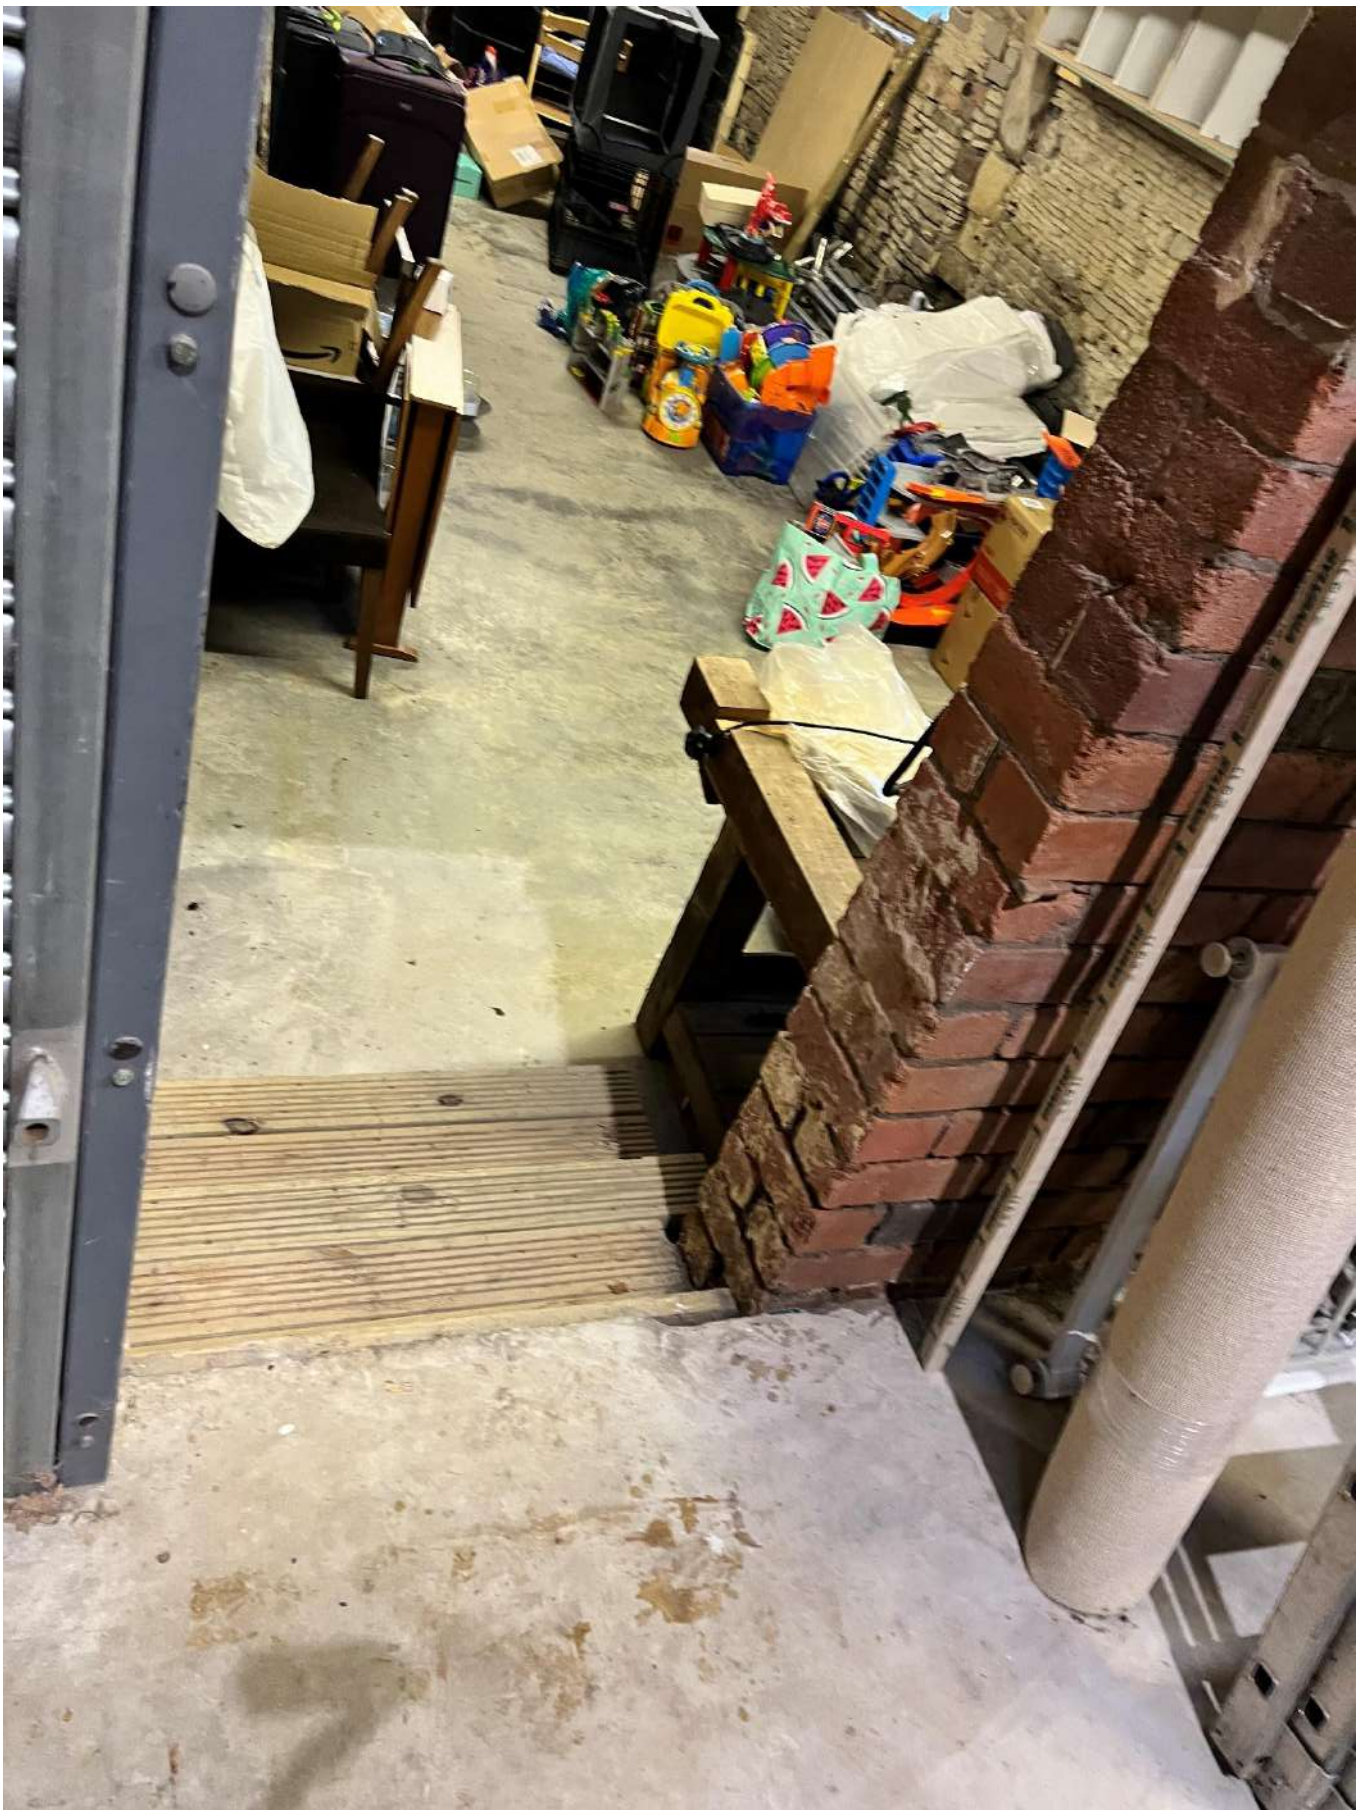




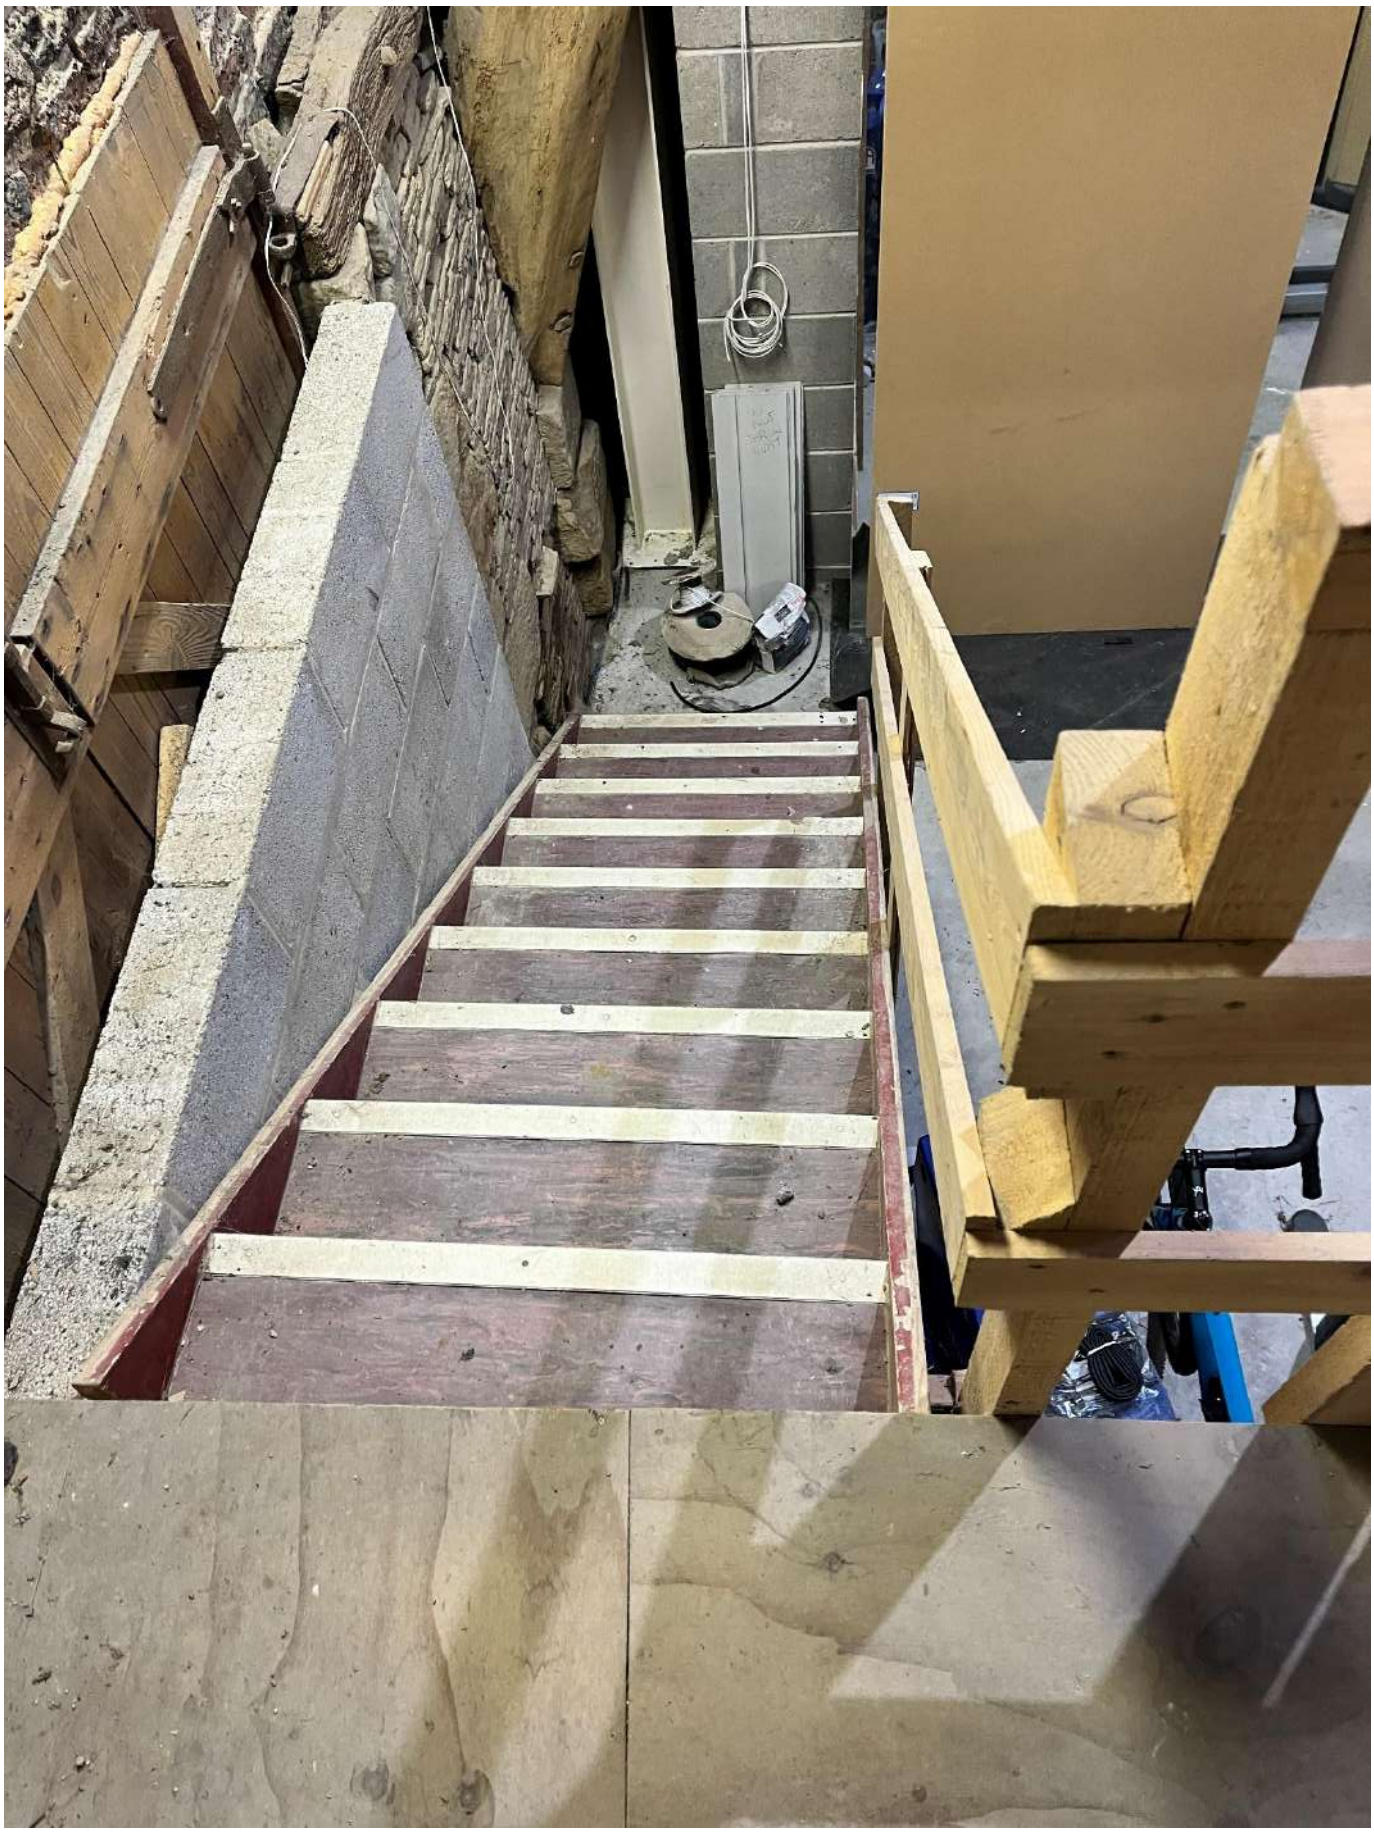


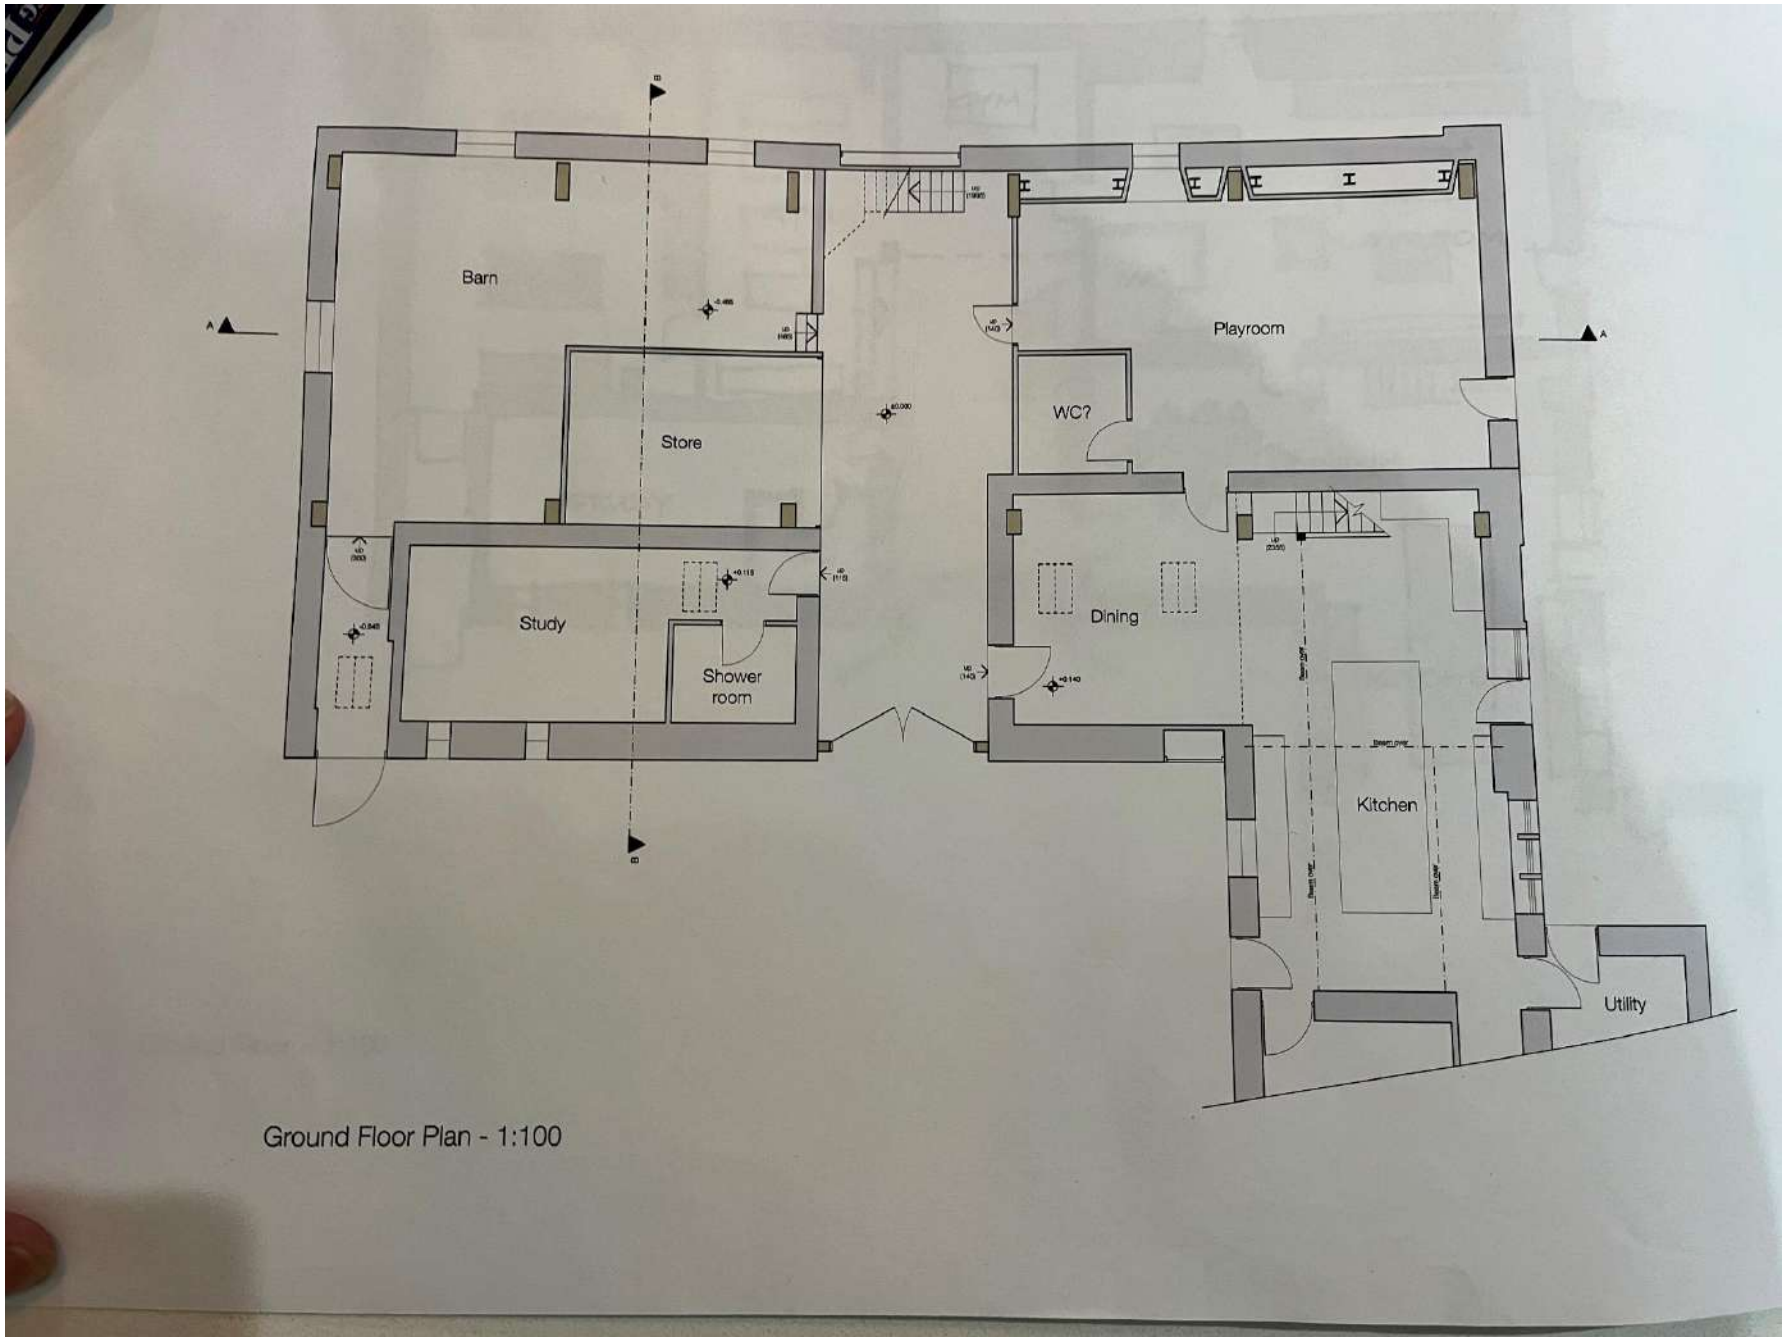


Ground Floor Plan - 1:100

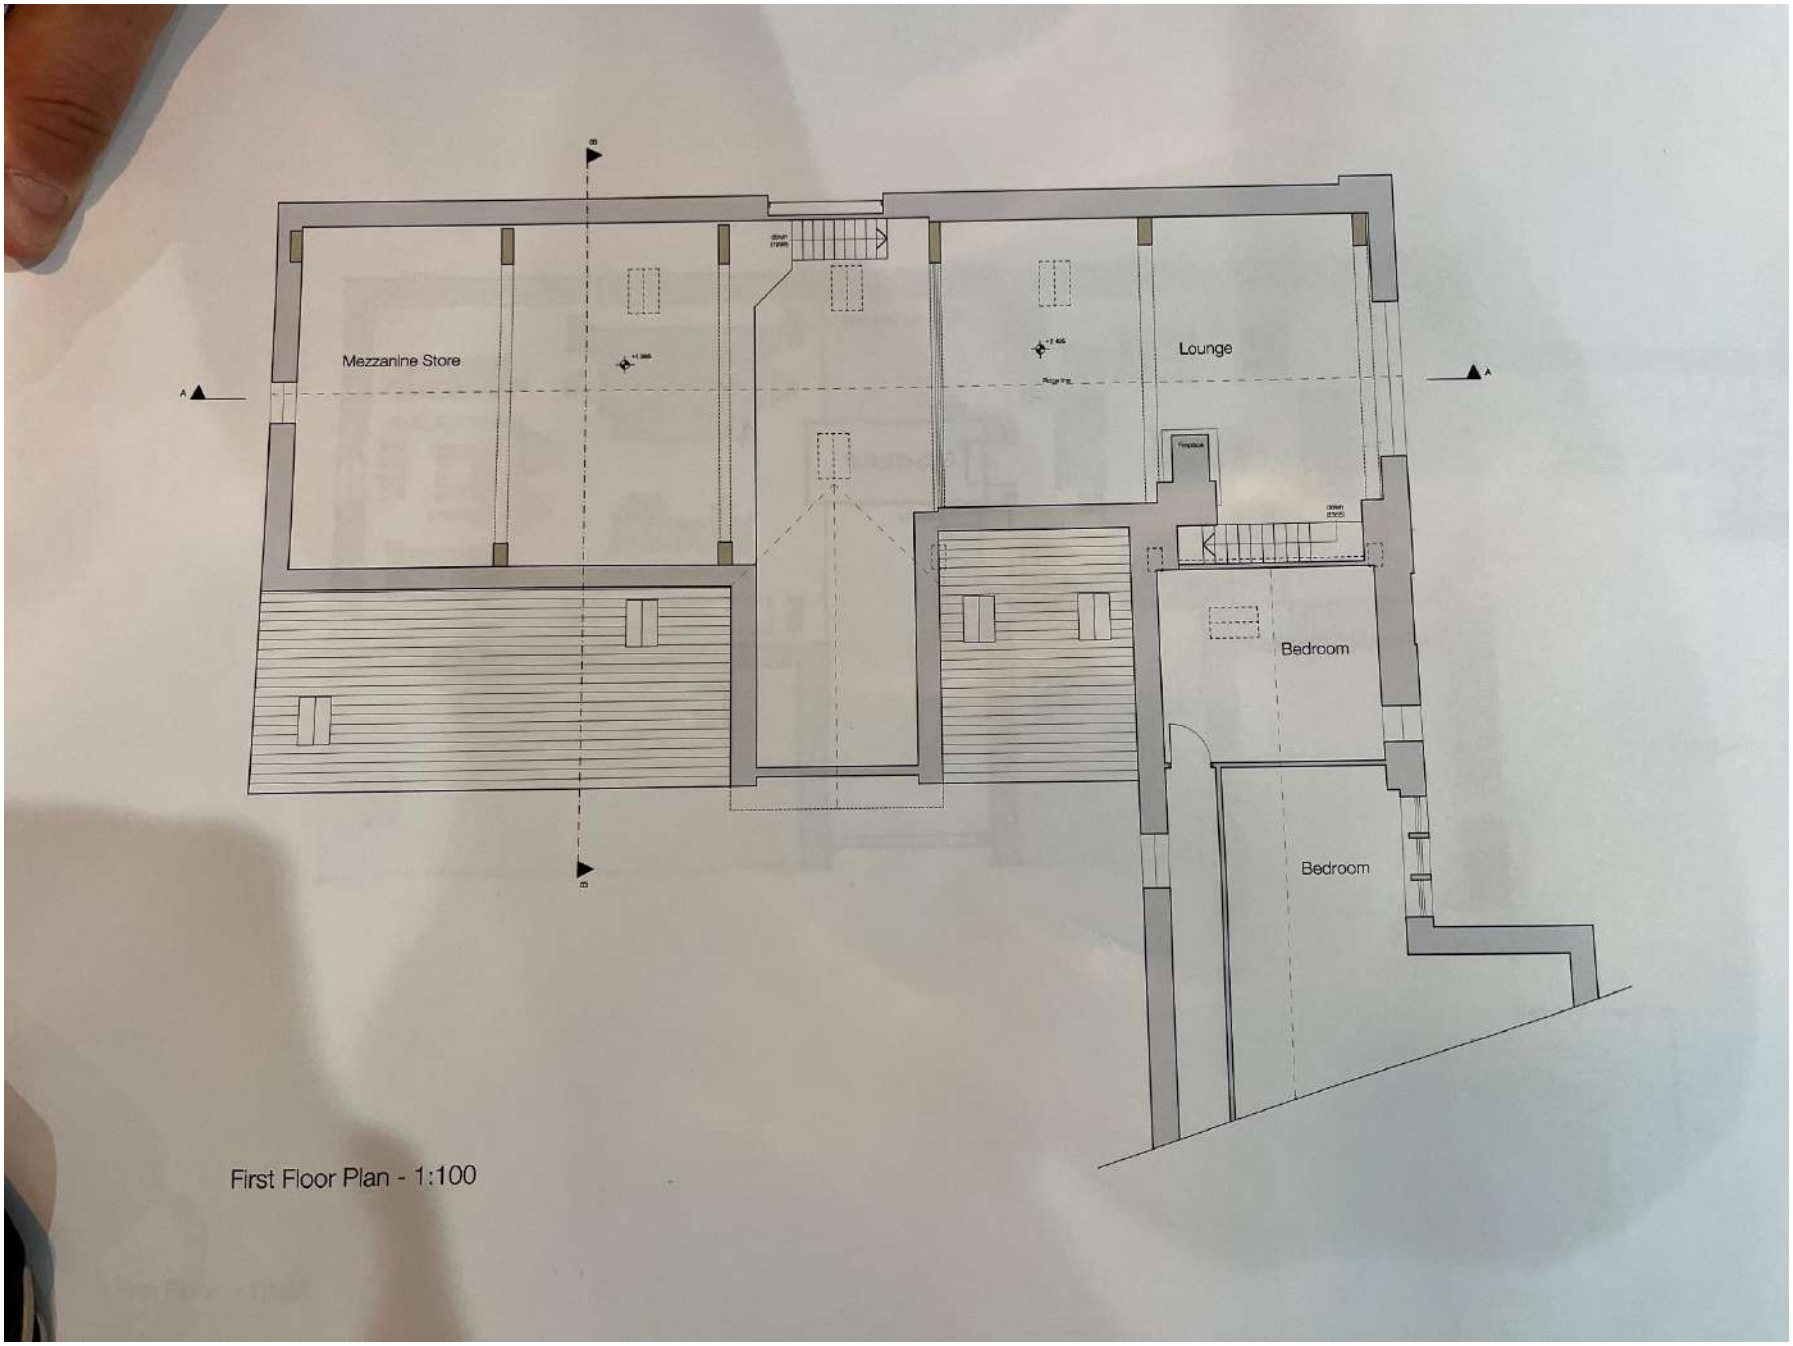

First Floor Plan - 1:100

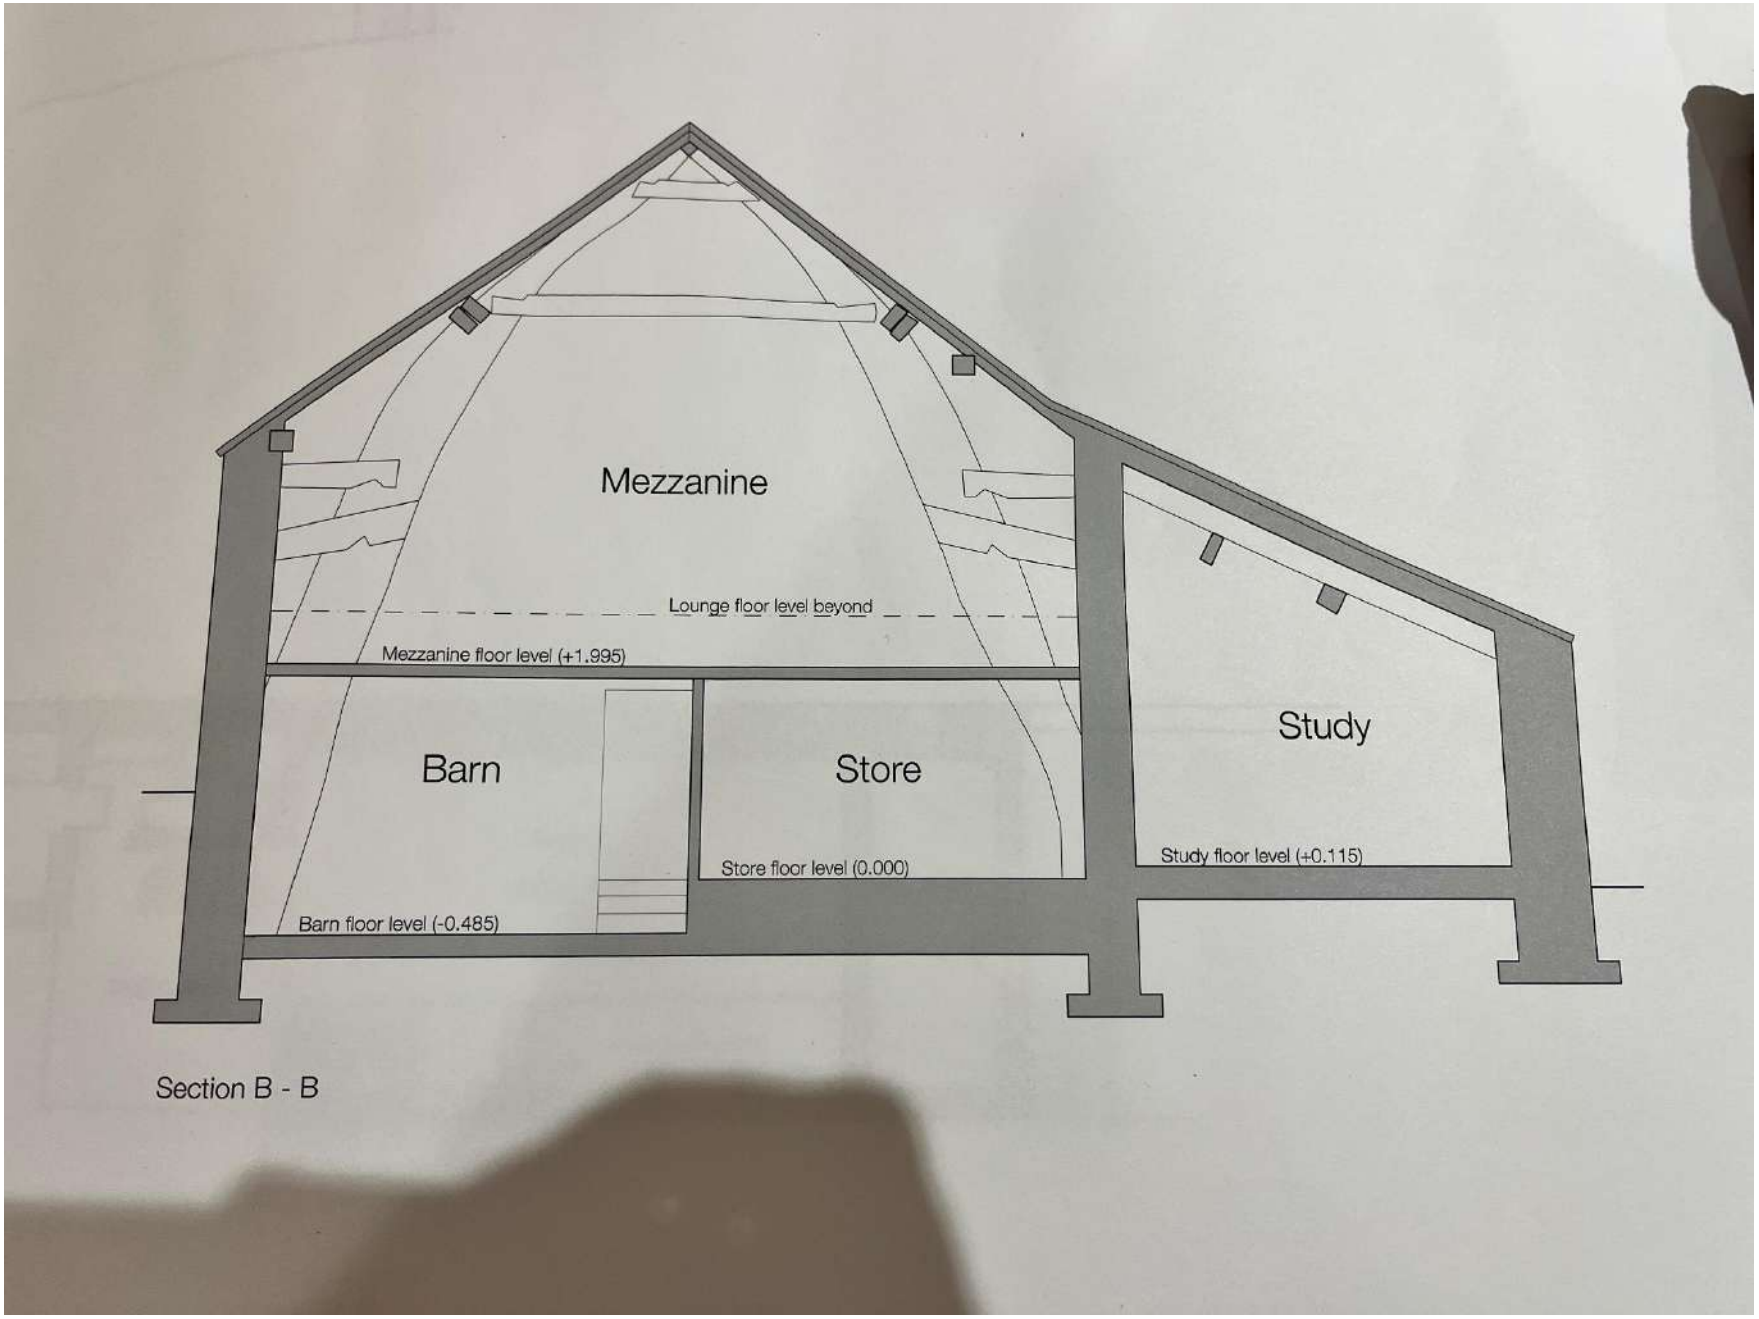
Mezzanine
Lounge floor level beyond
Mezzanine floor level (+1.995)
Barn
Store
Study
Store floor level (0.000)
Study floor level (+0.115)
Barn floor level (-0.485)

Section B - B

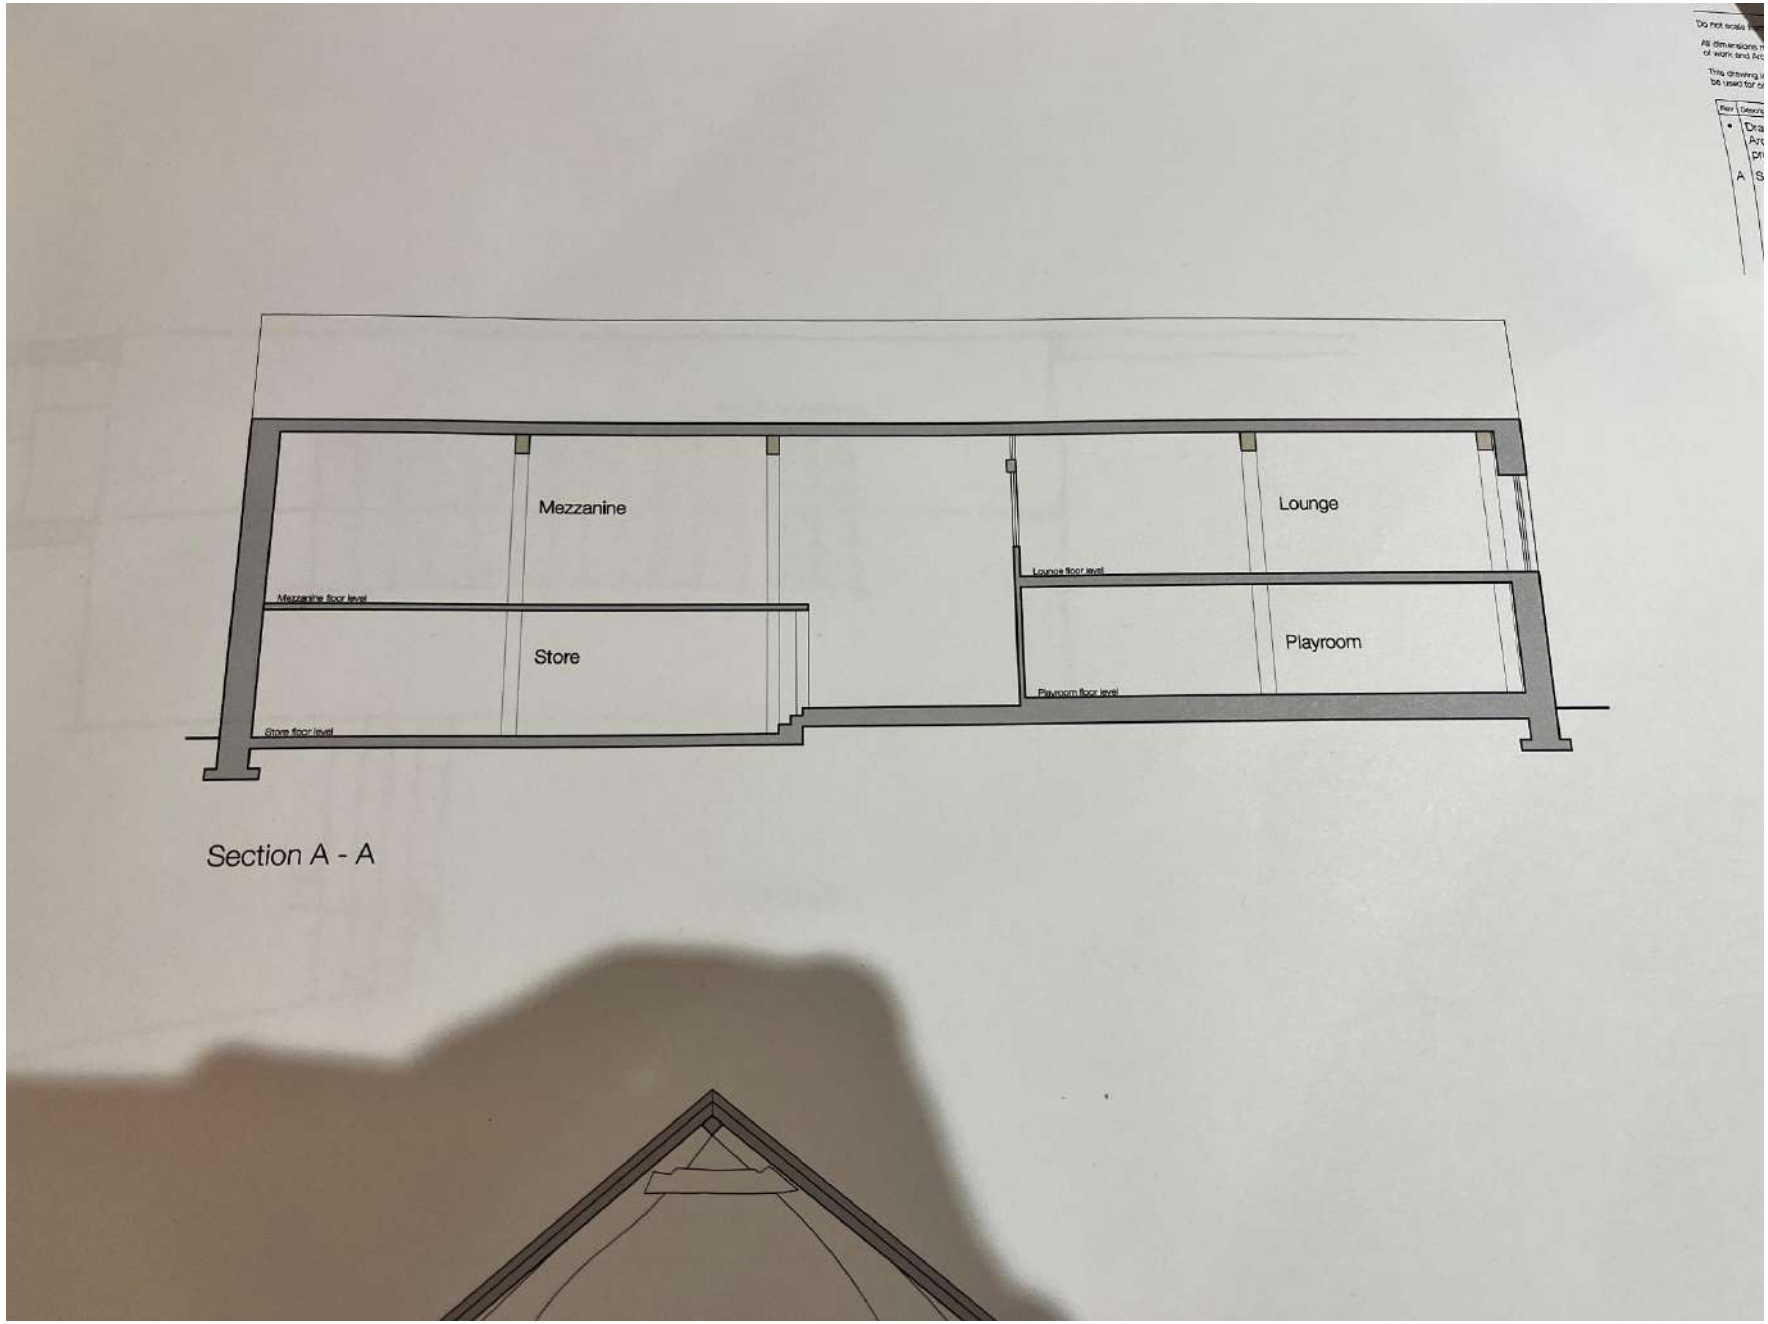
Mezzanine
Lounge
Mezzanine floor level
Lounge floor level
Store
Playroom
Playroom floor level
Store floor level

Section A - A