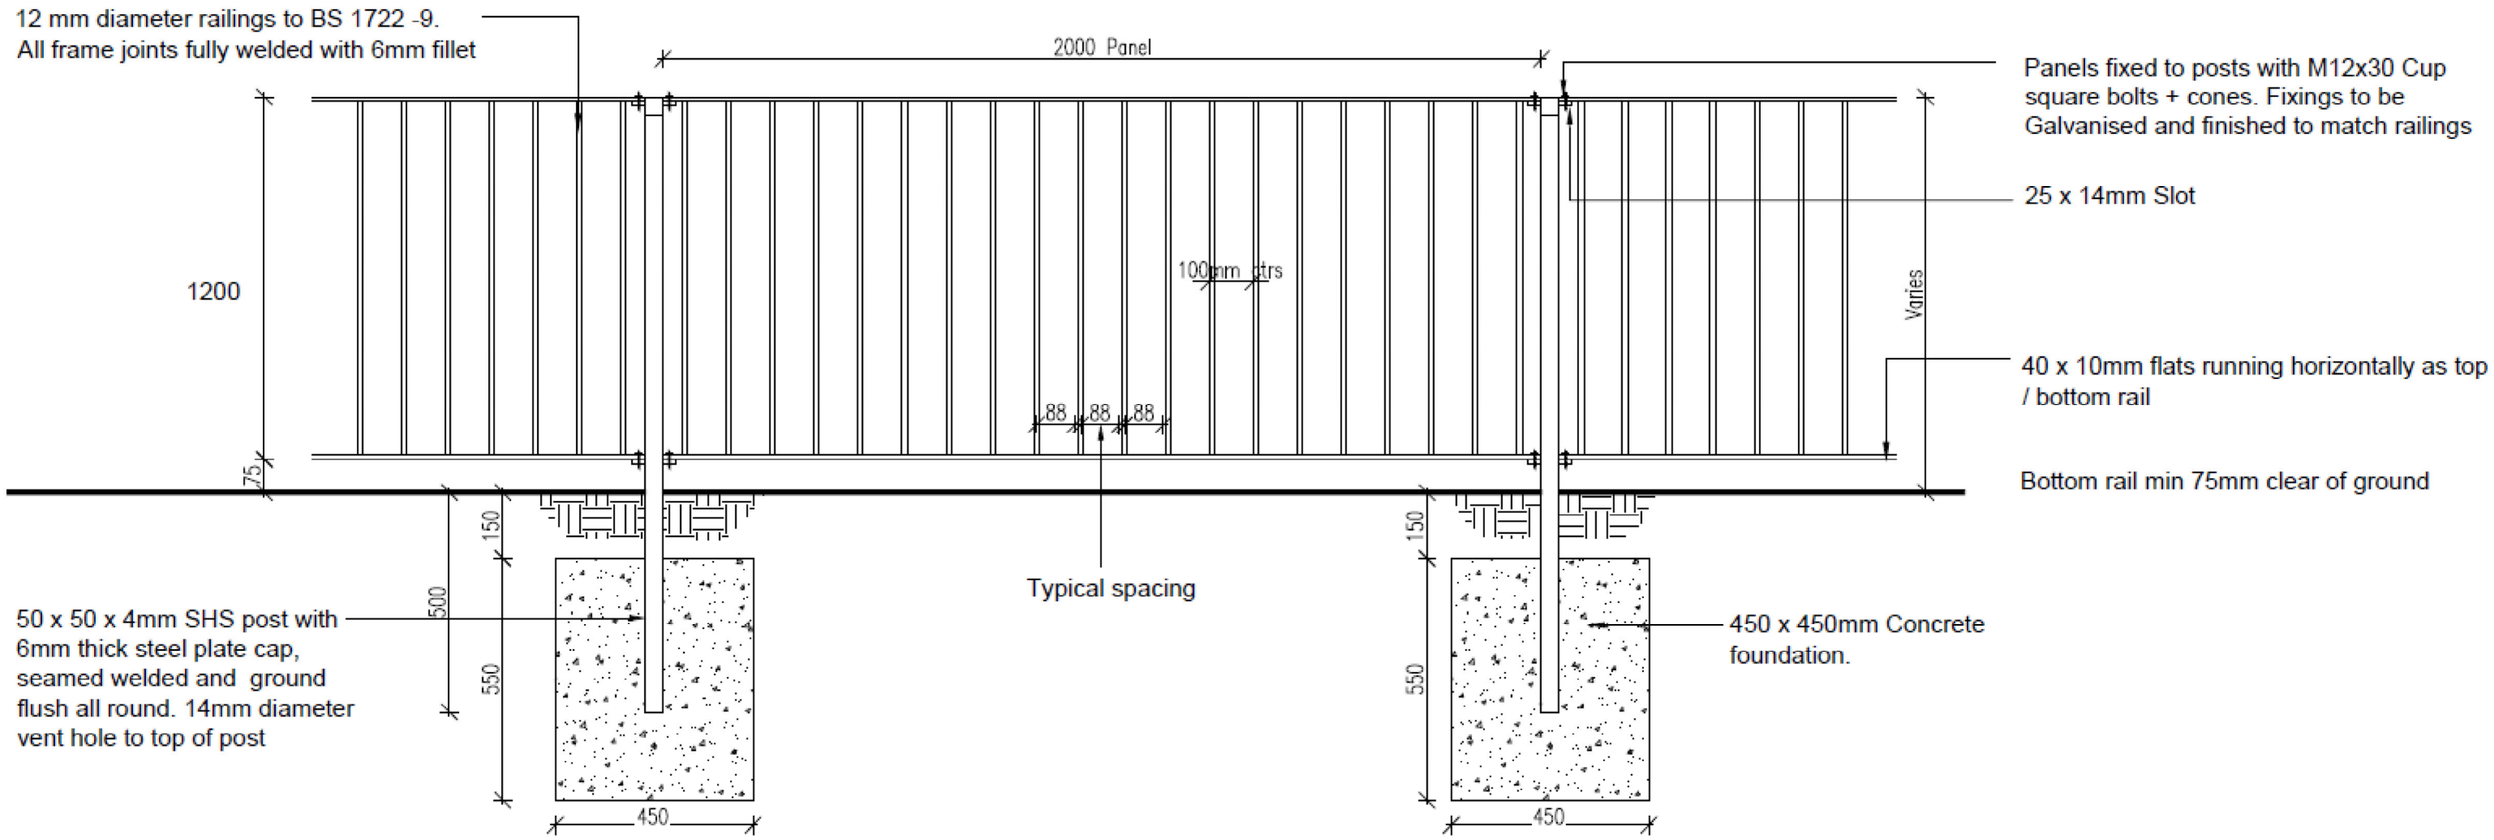

Typical Flat Top Rail 1200mm - Elevation

(1:20)

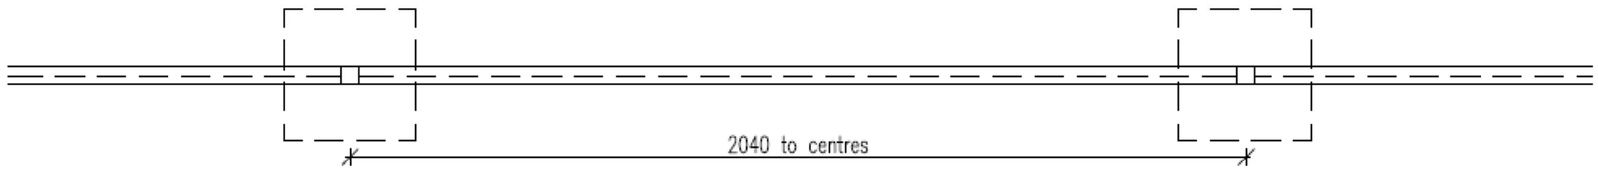

Typical Flat Top Detail - Plan

(1:20)