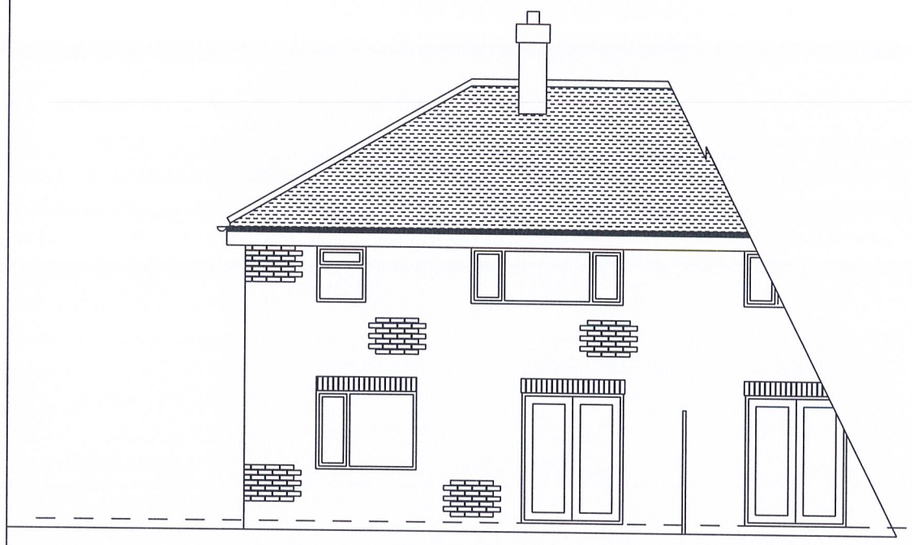

Rear Elevation (South West facing)

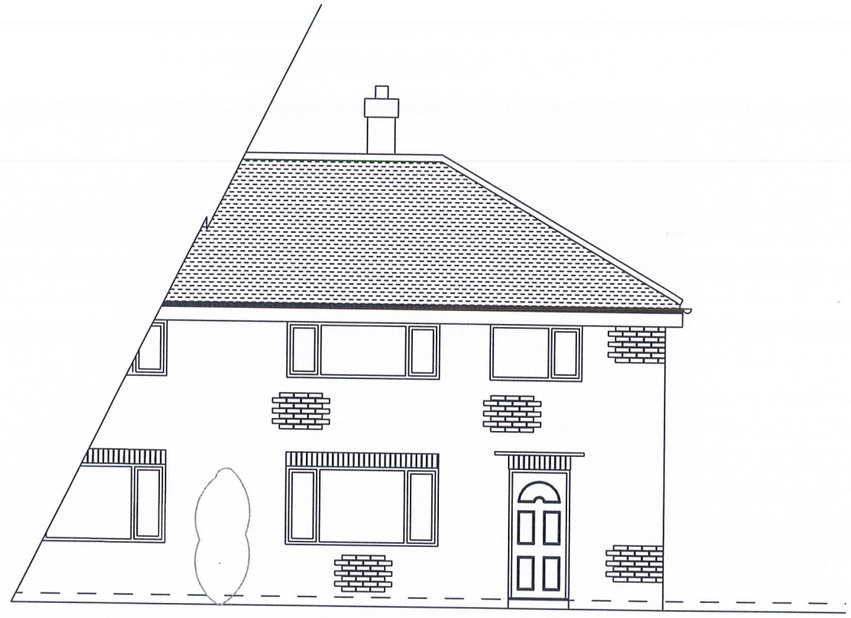

Front Elevation (North East Facing)

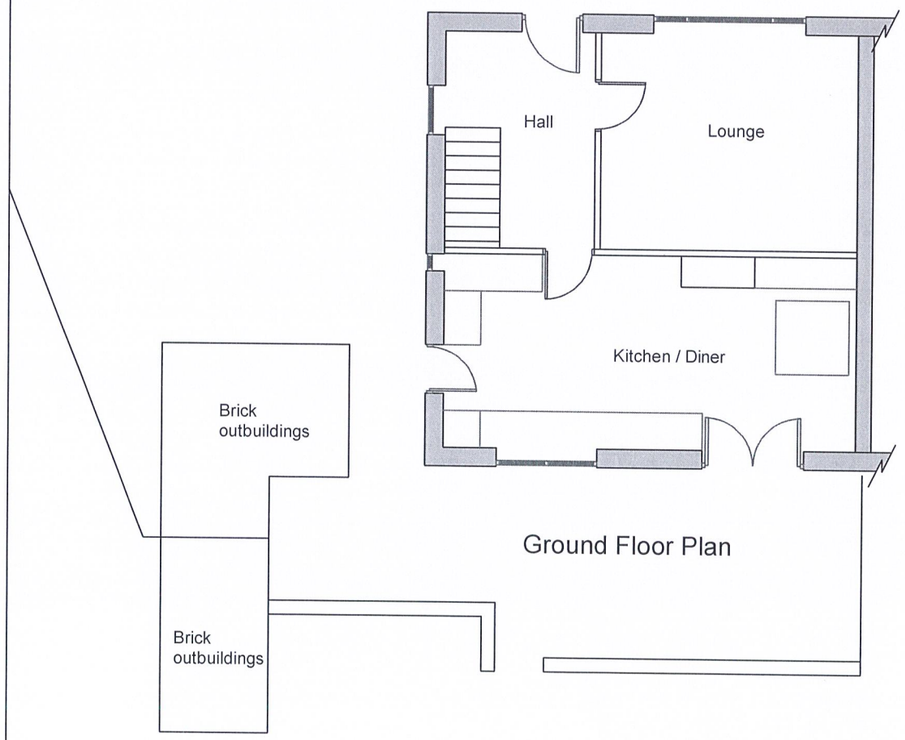

Ground Floor Plan

Side Elevation (North West Facing)

Side Elevation
(from neighbours side)
(South East Facing)

0m 10m

Scale 1 : 100

Existing Elevations and Floor Plans

3 Arkenmore , Dalton ,
Huddersfield , HD5 9RQ

Date 07/11/25	Dwg no 01	Scale A3 - 1:100
Dwn By ------		