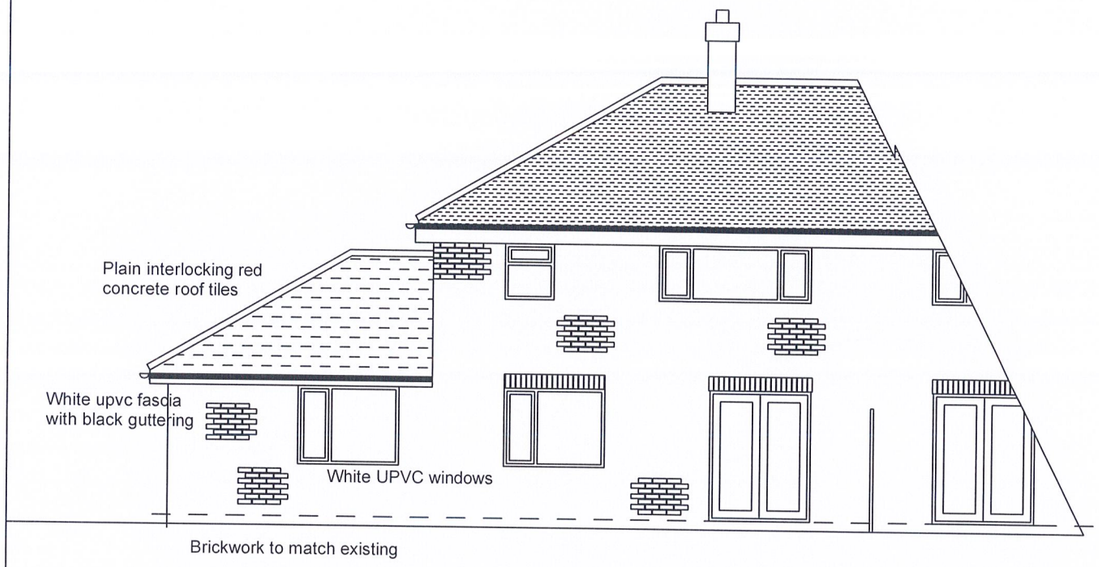

Rear Elevation (South West facing)

Front Elevation (North East Facing)

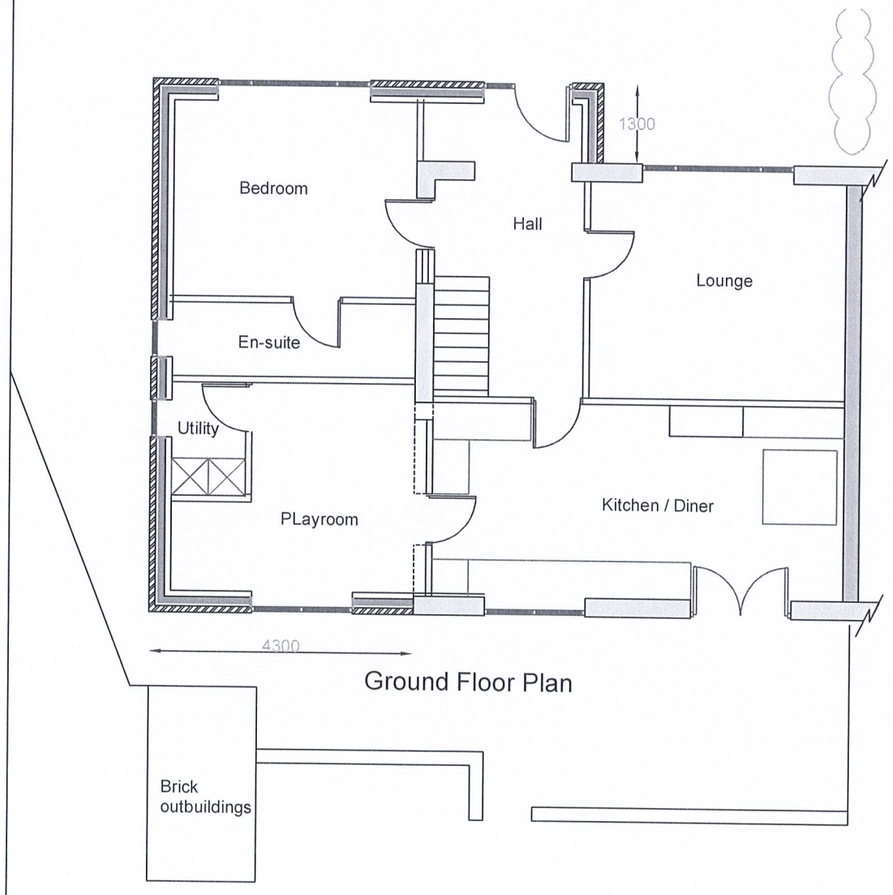

Ground Floor Plan

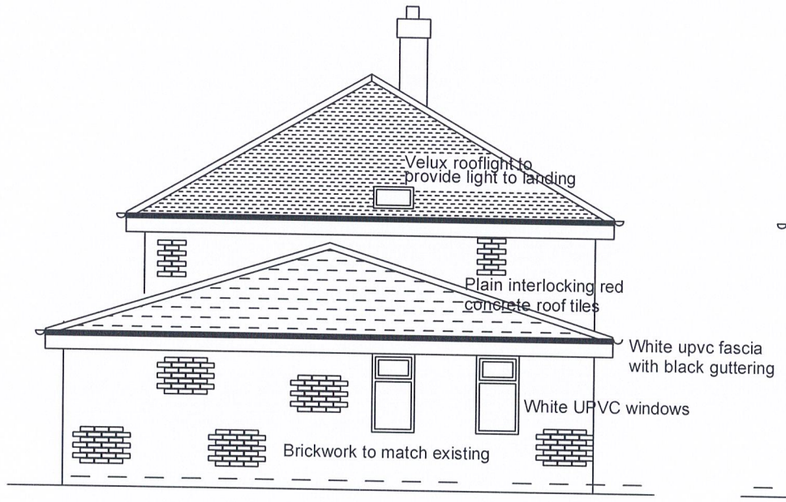

Side Elevation (North West Facing)

Side Elevation
(from neighbours side)
(South East Facing)

0m — Scale 1 : 100 — 10m

Proposed Elevations and Floor Plans

3 Arkenmore , Dalton ,
Huddersfield , HD5 9RQ

Date	Dwg no	Scale
07/11/25	02	A3 - 1:100
Dwn By ------		