# Proposed Site Plan

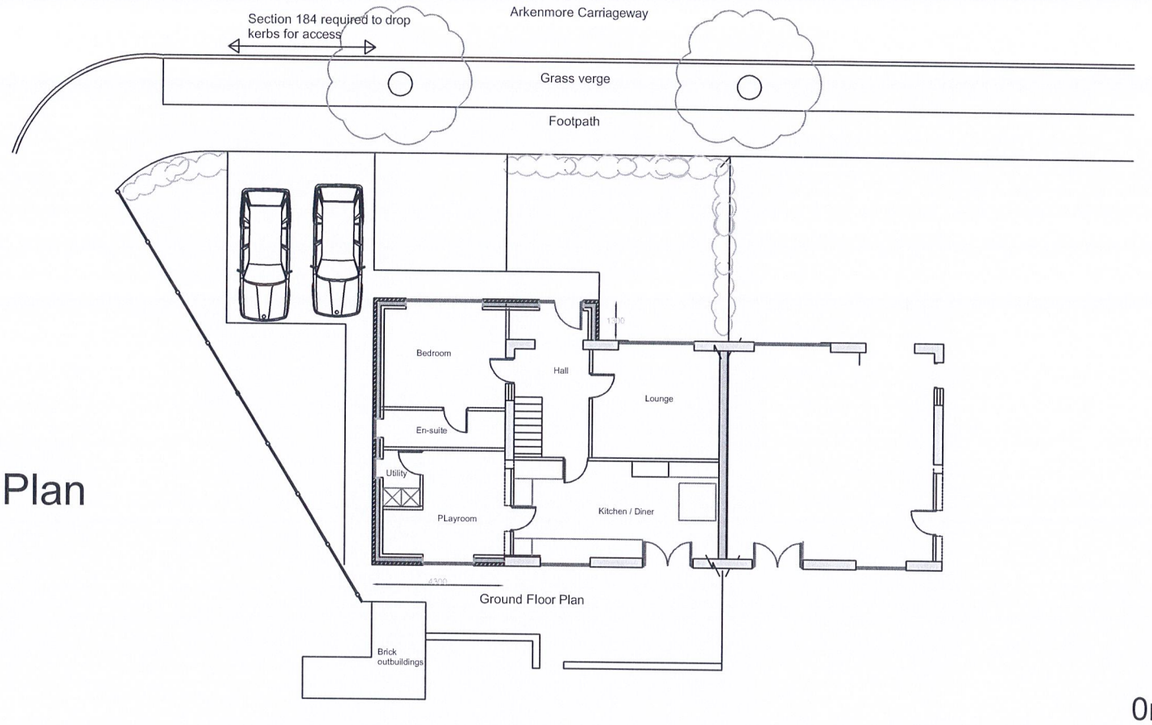


0m Scale 1 : 200 10m

# Existing Site Plan

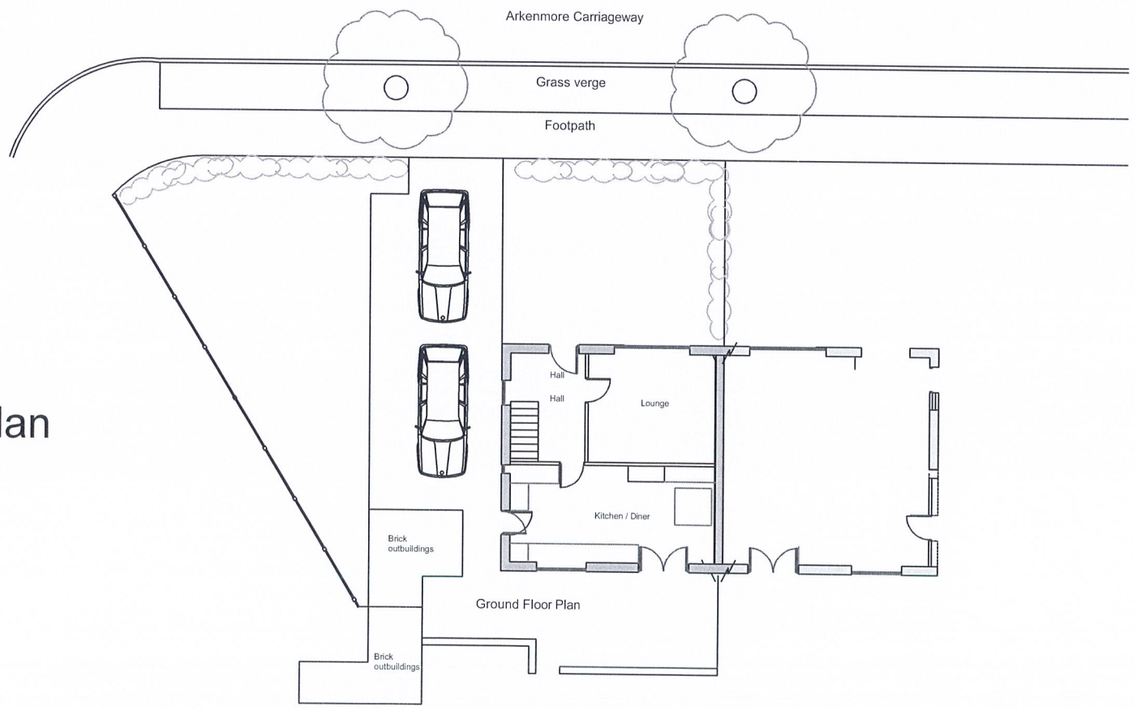


Existing and Proposed Site Plan
3 Arkenmore , Dalton ,
Huddersfield , HD5 9RQ

| | | |
|---|---|---|
| Date 07/11/25 | Dwg no 03 | Scale A3 @ 1 : 200 |
| Dwn By ------ | | |