Proposed Site Plan

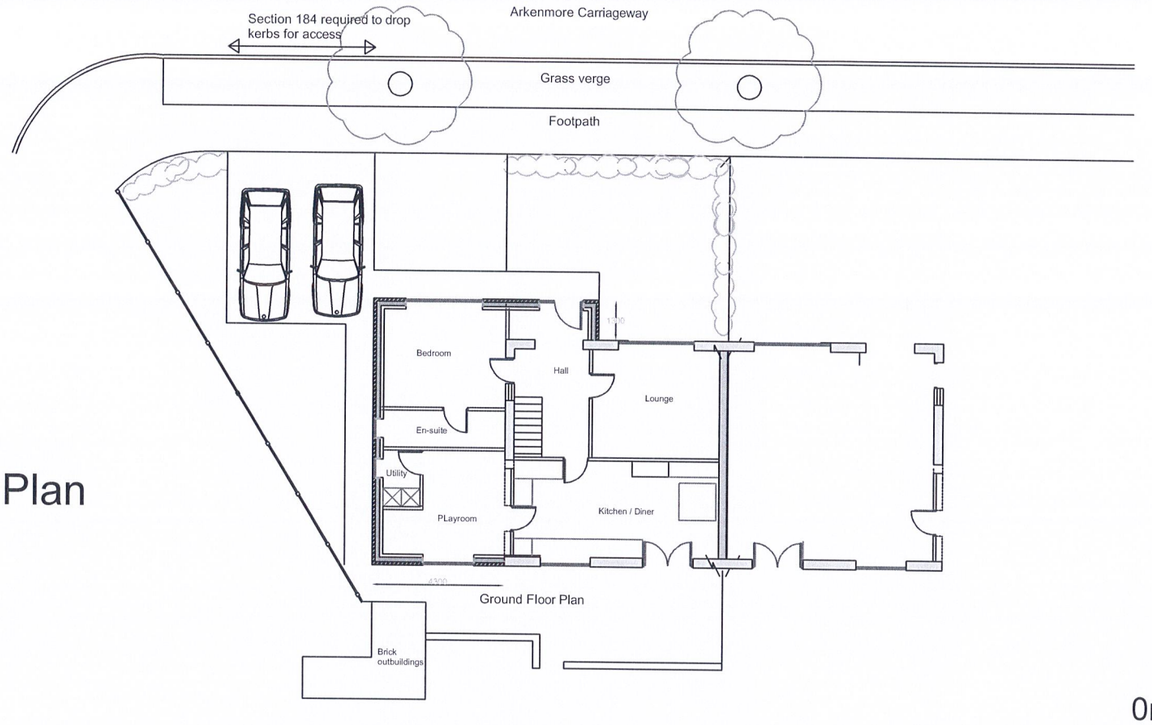

0m Scale 1 : 200 10m

Existing Site Plan

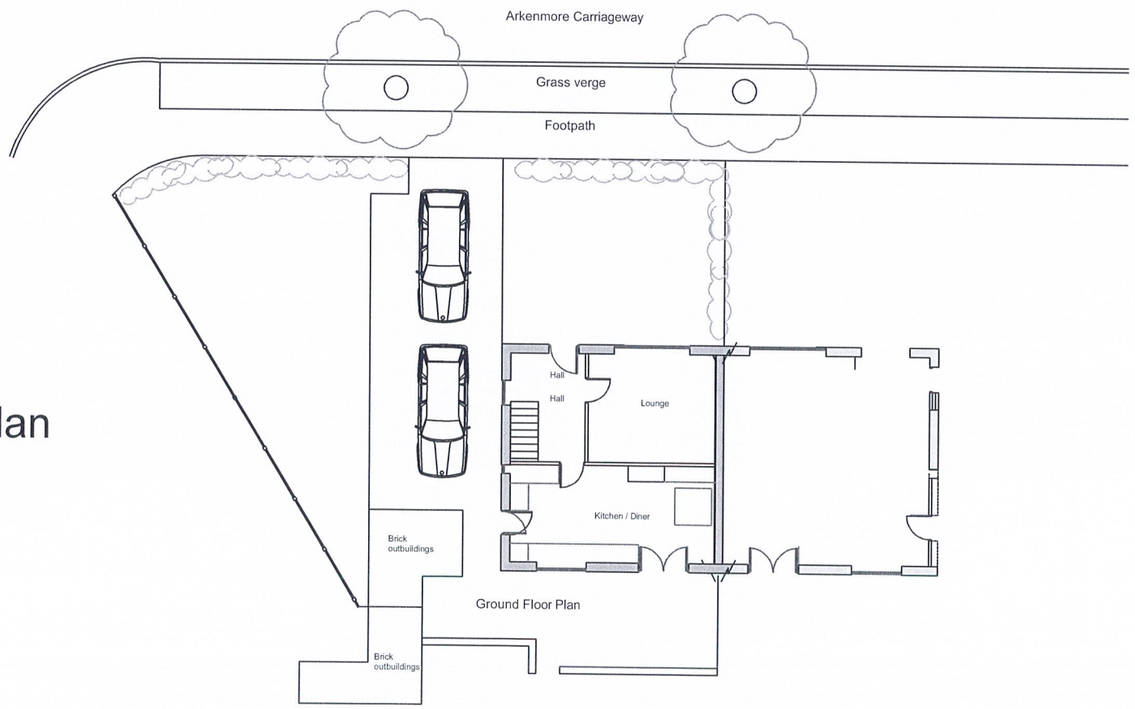

Existing and Proposed Site Plan
3 Arkenmore , Dalton ,
Huddersfield , HD5 9RQ

Date 07/11/25	Dwg no 03	Scale A3 @ 1 : 200
Dwn By ------		