



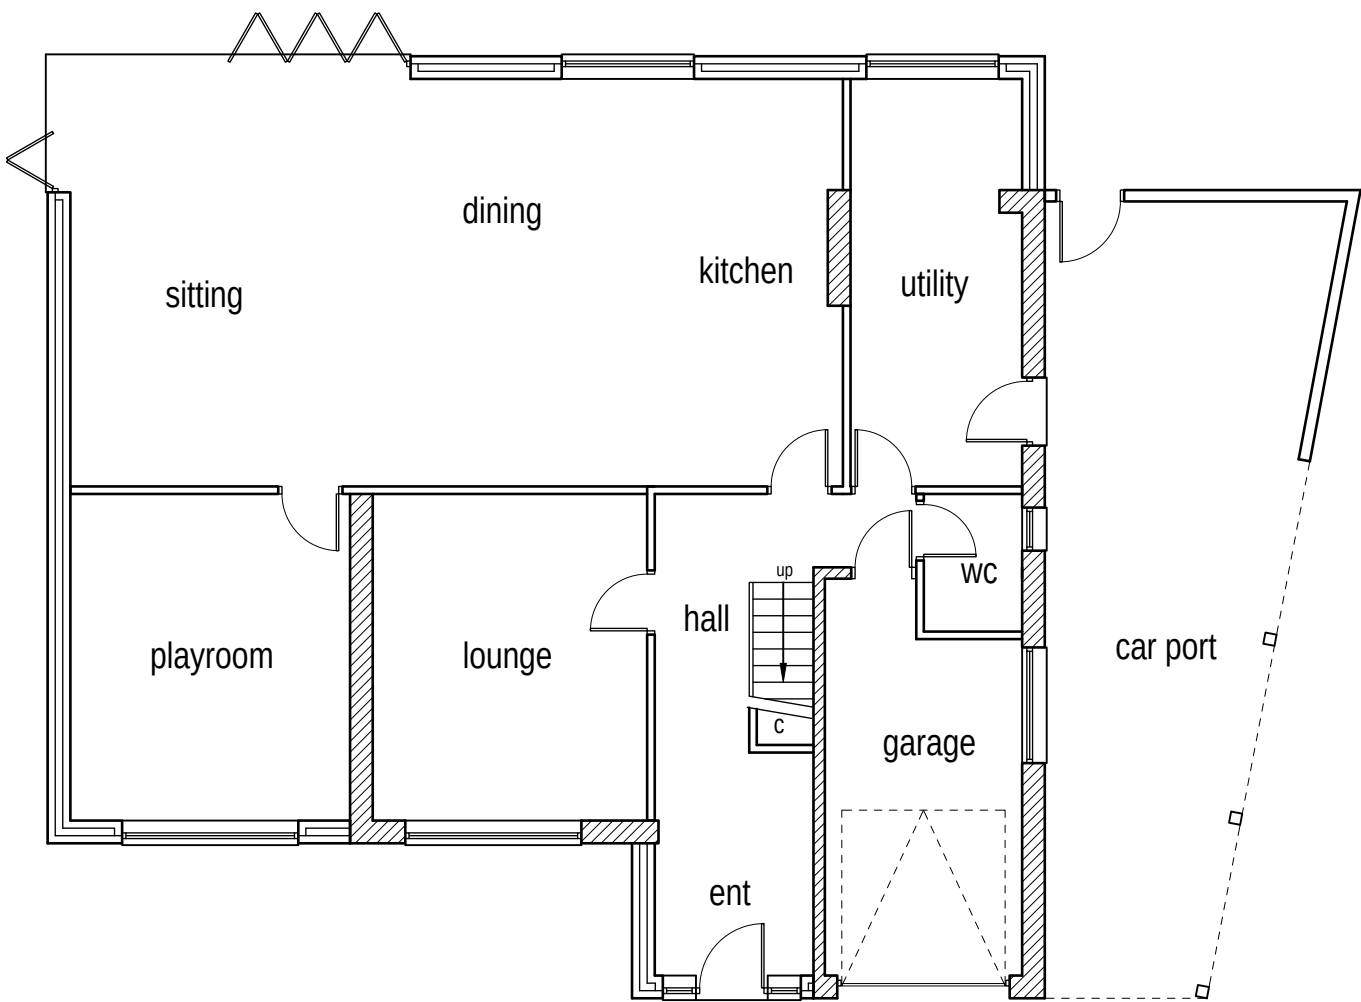

Existing ground floor layout (1:100)

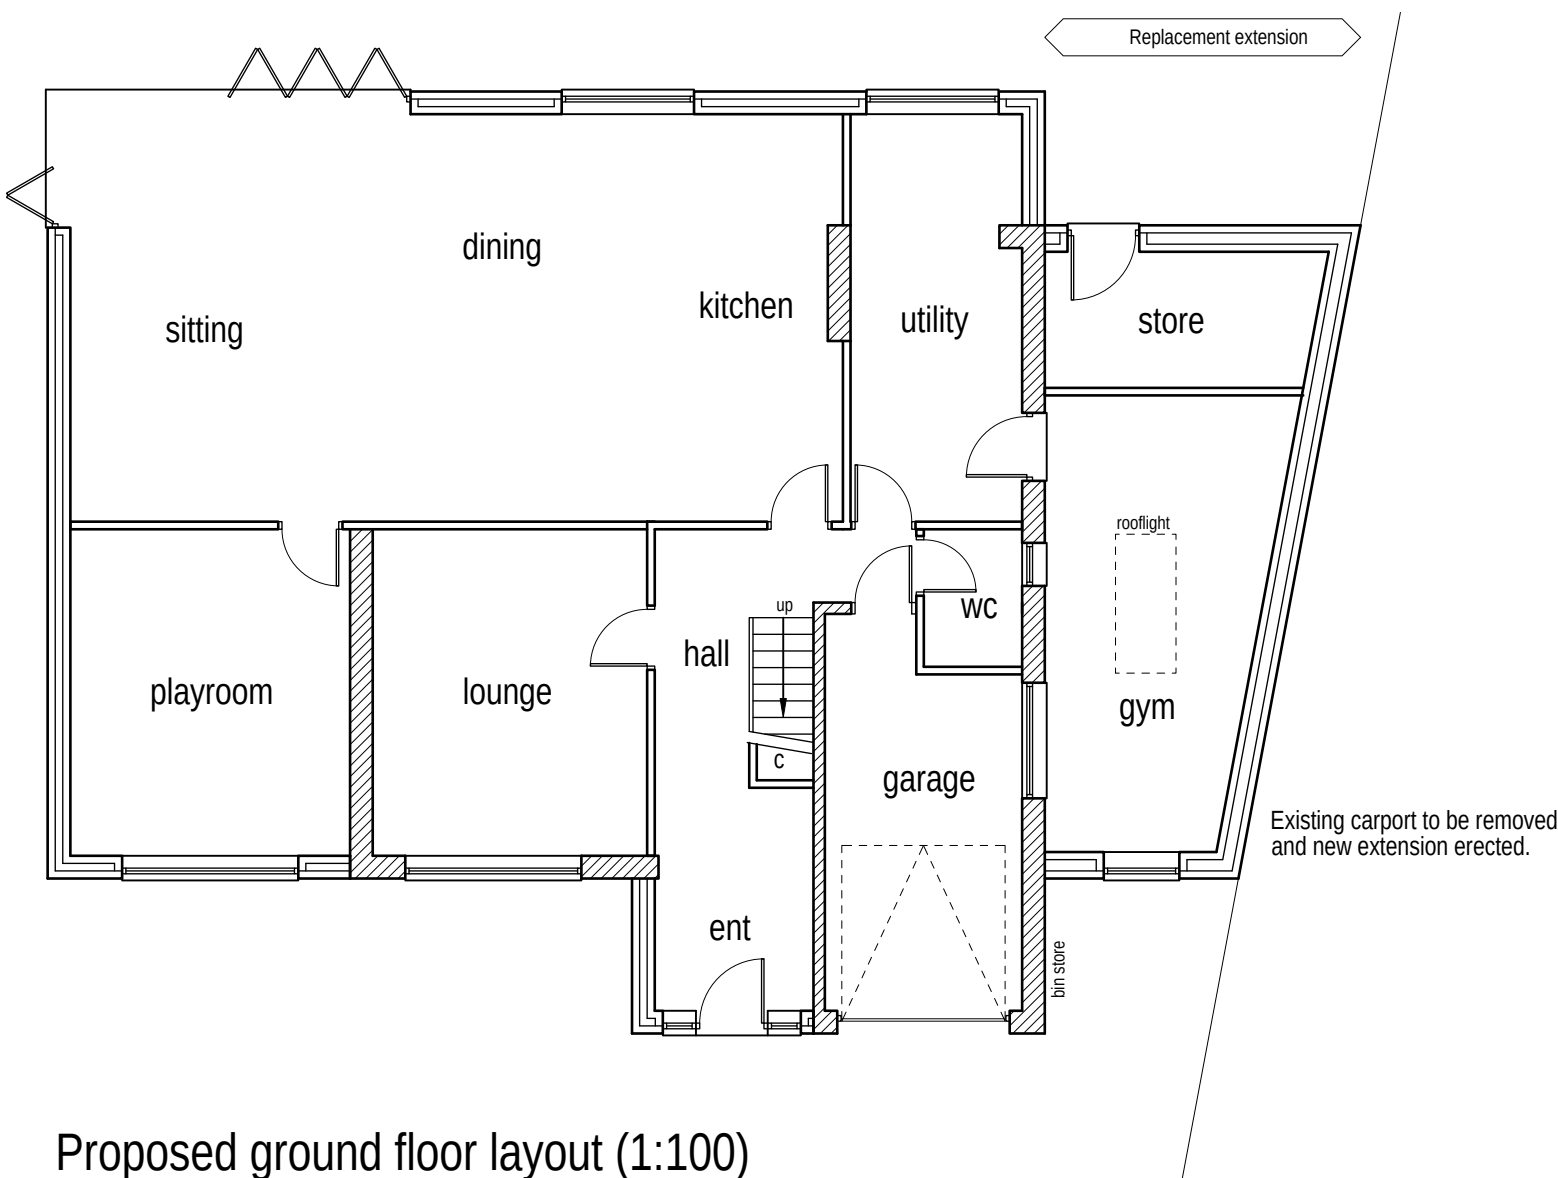


Proposed ground floor layout (1:100)




Proposed front/north east facing elevation (1:100)




Existing rear/south west facing elevation (1:100)

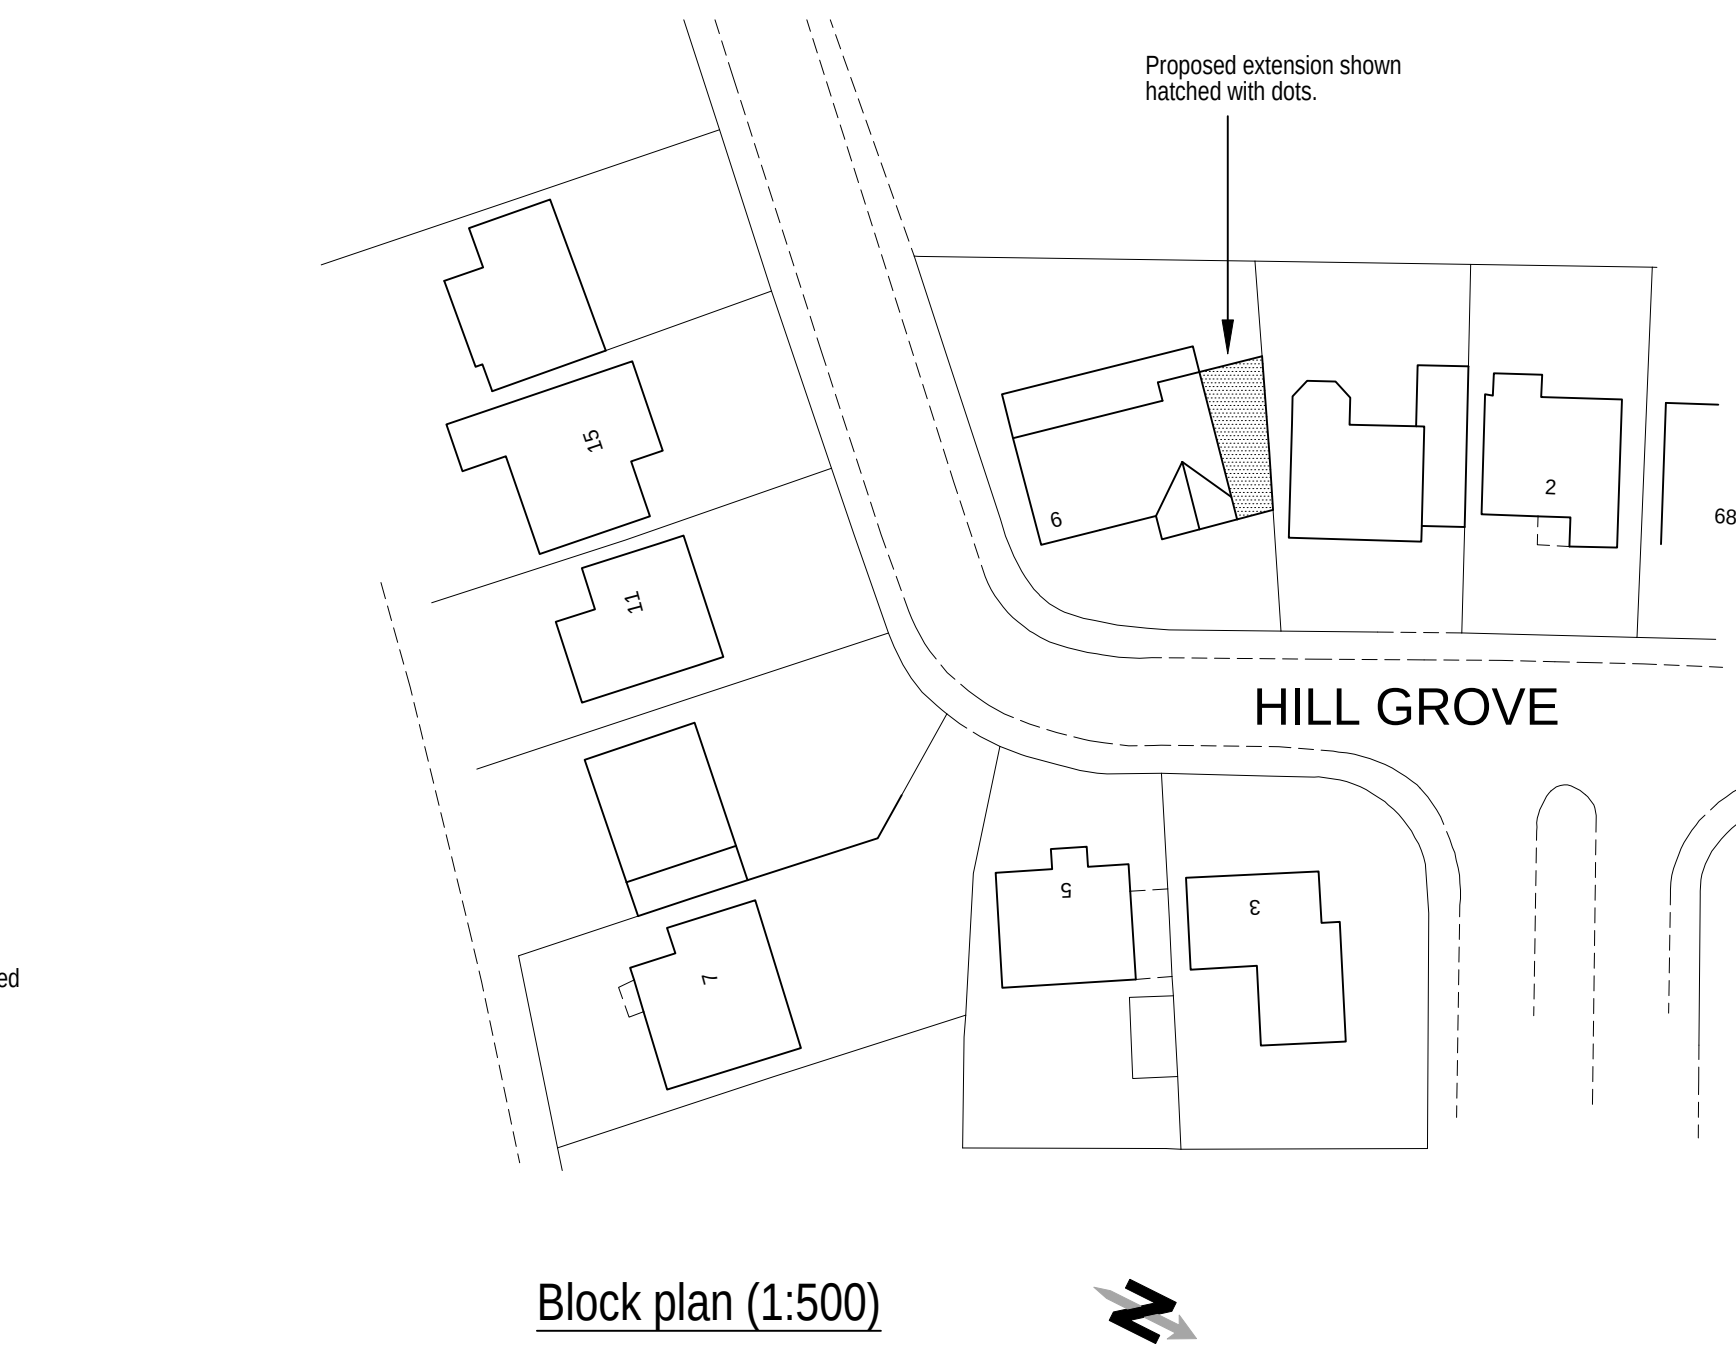


Block plan (1:500)

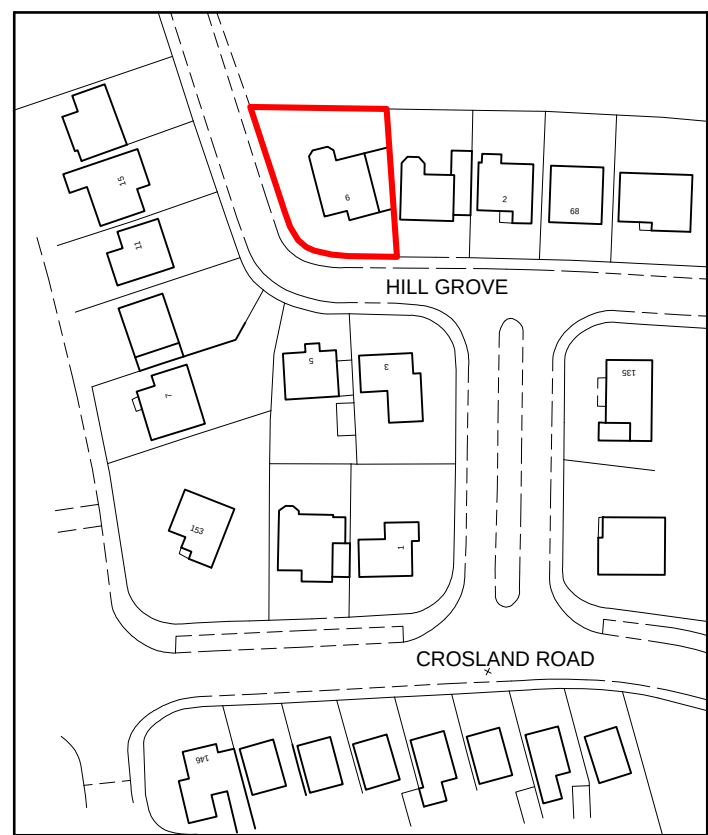

Location plan (1:1250)

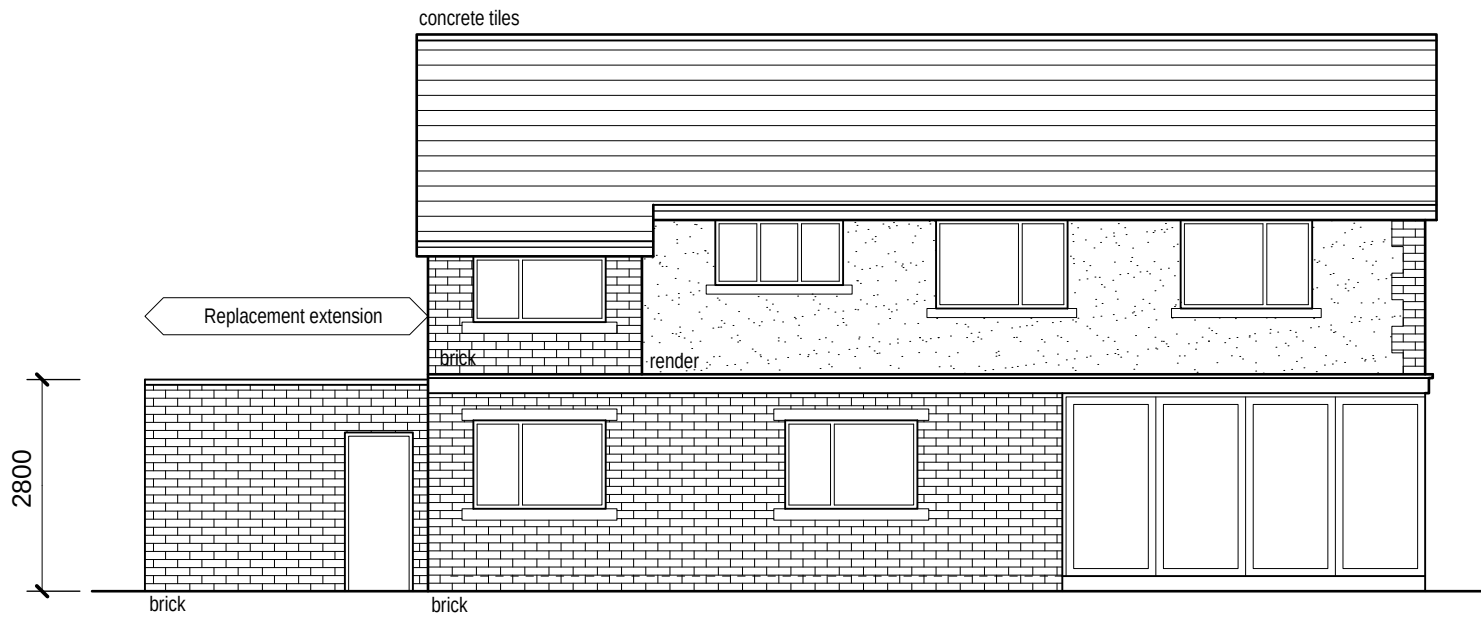

Proposed rear/south west facing elevation (1:100)

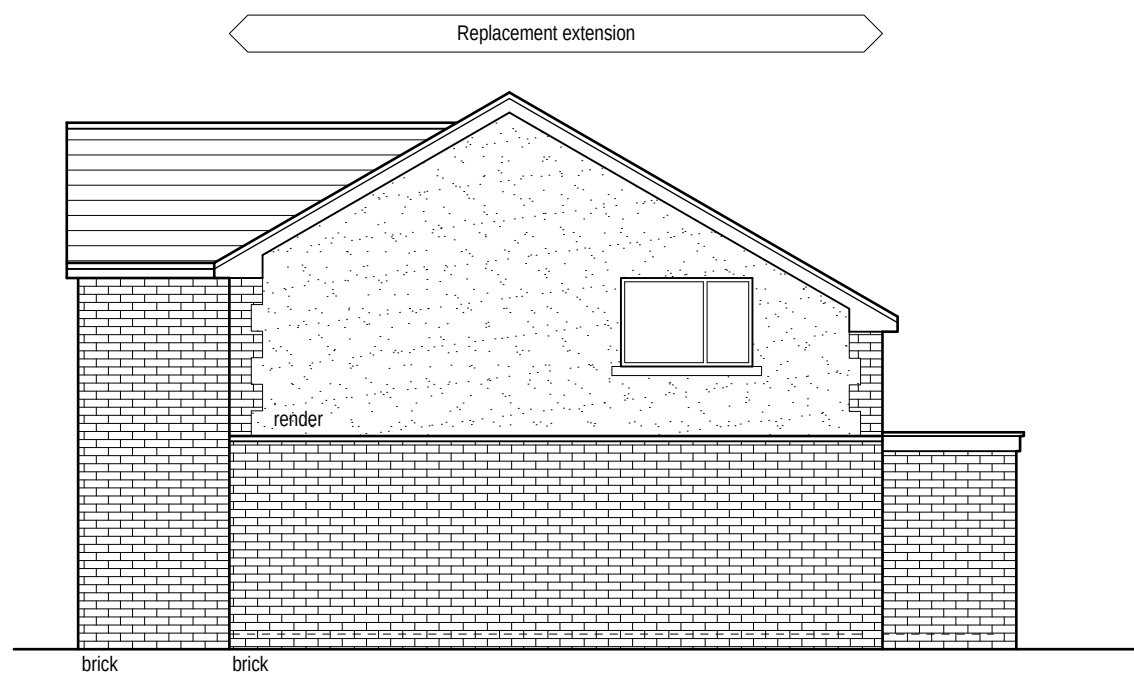

Proposed side/north west facing elevation (1:100)

Notes:
1. Setting out to be the responsibility of contractor.
2. Contractor to pay particular attention to pitch of roof and headroom at stairs.
3. Any discrepancies to be reported to Colne Valley Design.

Scale 1:50 4m
Scale 1:100 8m
Scale 1:200 16m
Scale 1:500 40m
Scale 1:1250 100m
(When to scale of original plan bar = 8cm)



Colne Valley Design
8 Meadow Lane
Slaithwaite
Huddersfield HD7 5EX

Tel: 01484 842097
Mobile: 07867 803312
E-mail: mitchell@sbhomes.co.uk

Proprietor: S.A. Mitchell (ACIOB)

Project
Proposed extension to replace car port.

For
Mr & Mrs J McDonaugh.

Address
6 Hill Grove
Salendine Nook
HD3

Title
Planning drawing.

Job No.
21 J 04.

Drawing number
10.

Date
Nov 2025.