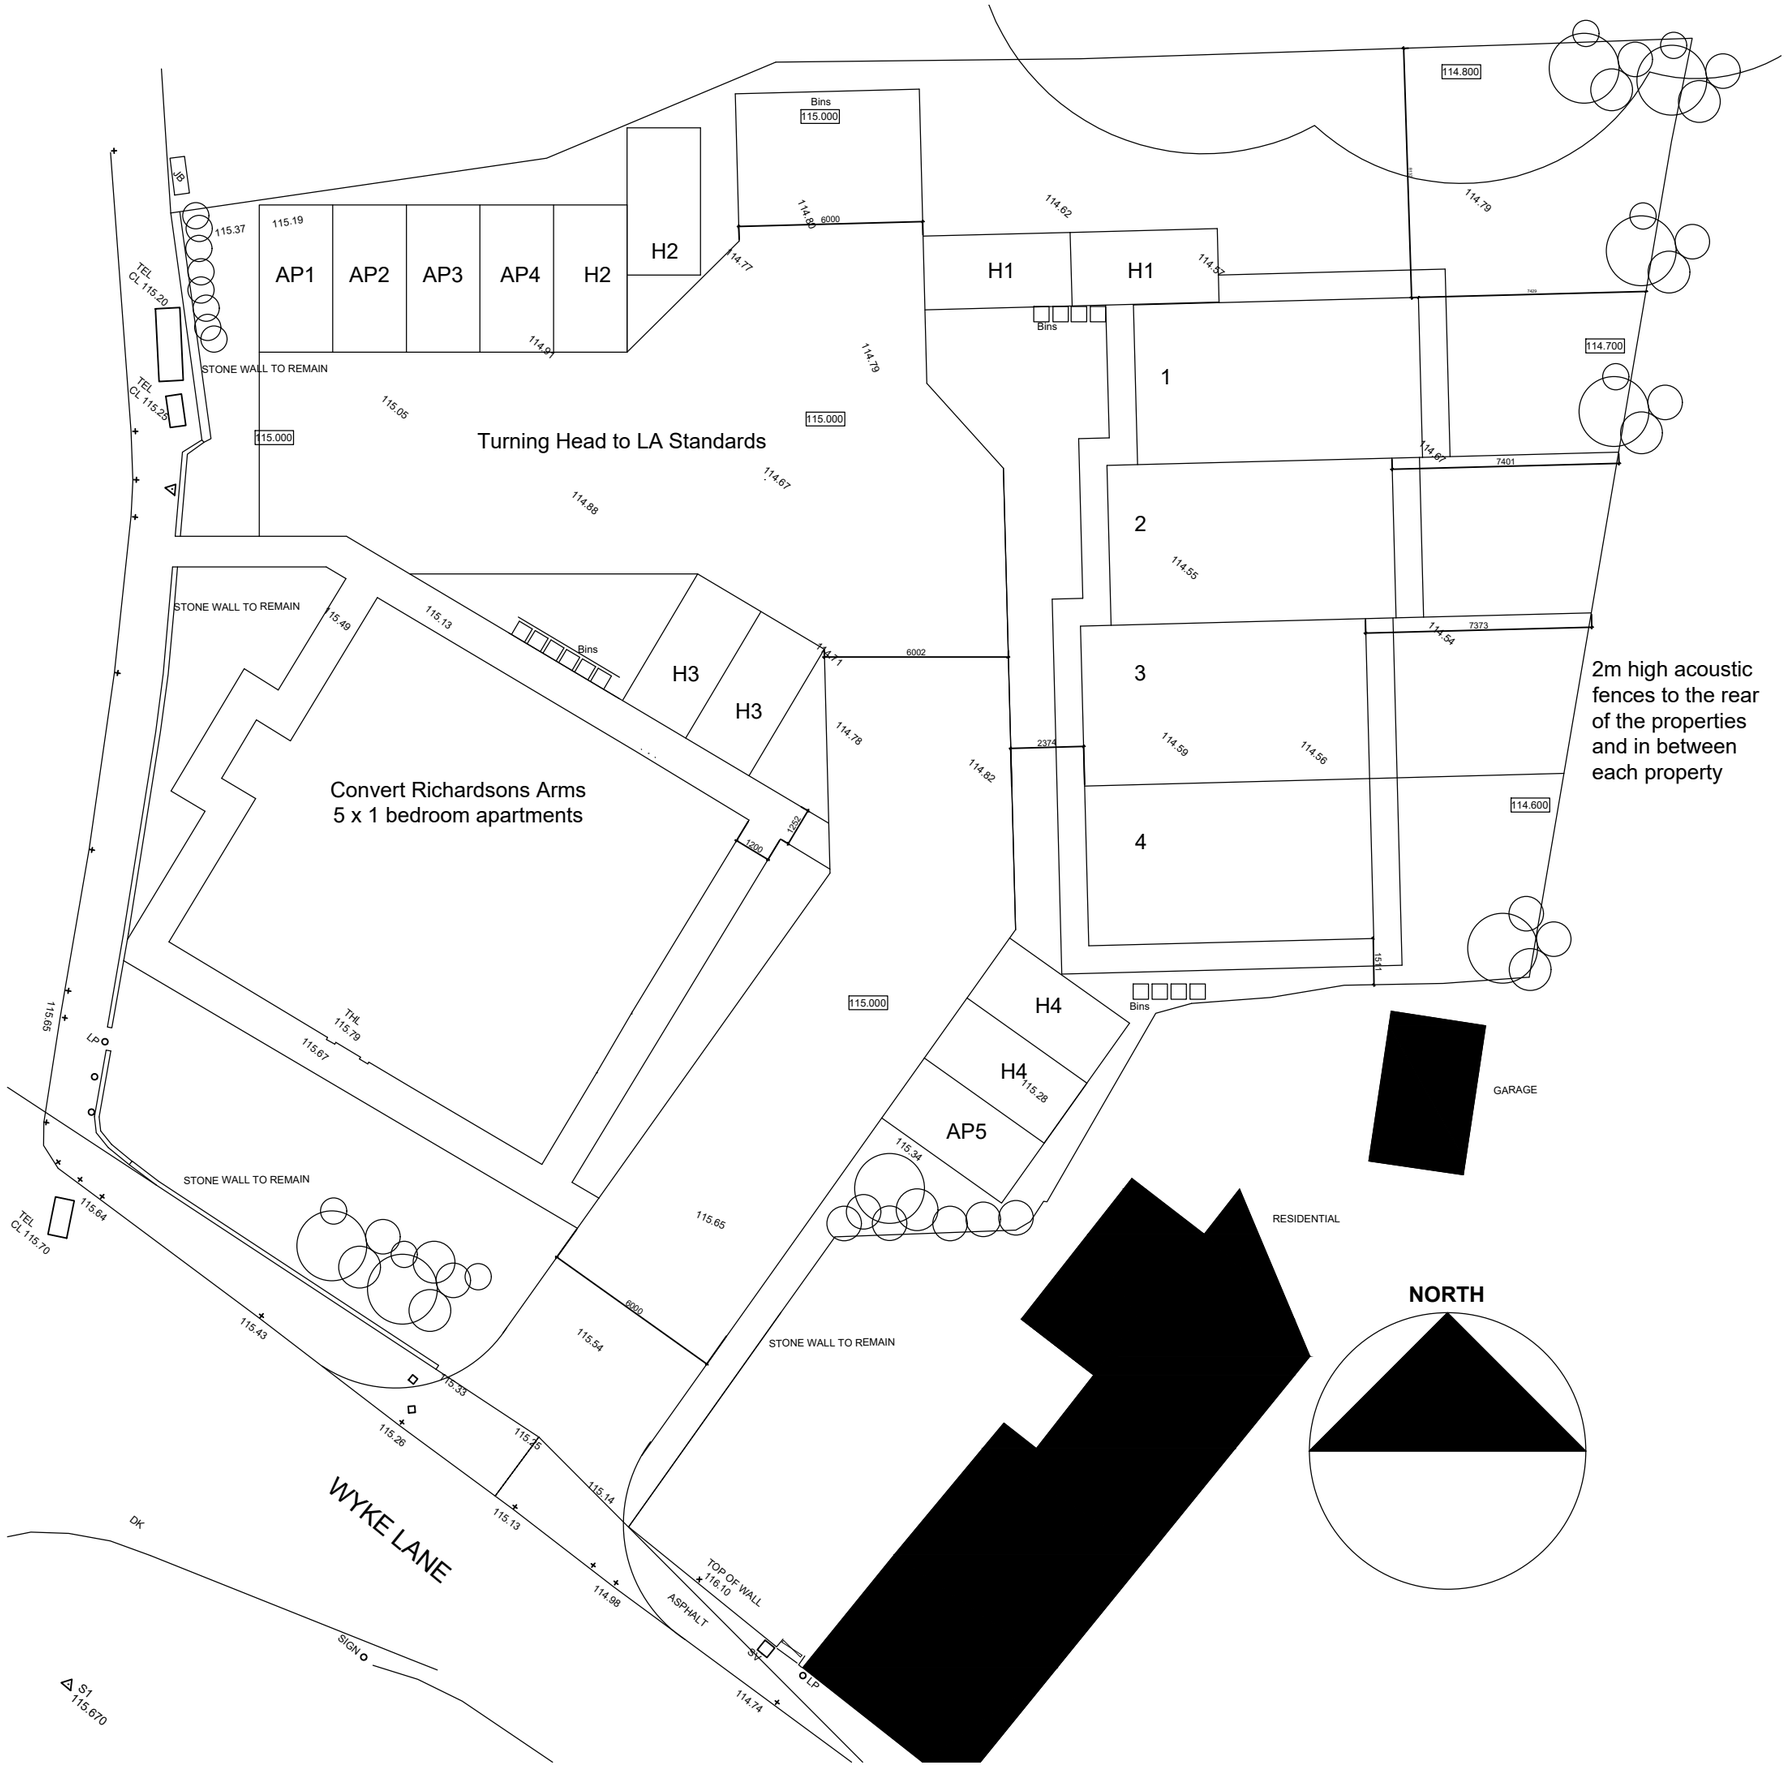

	Revision	Date

Client

L Morrell

Job

Covert former Public House into 5 Apartments
and build 4 new houses with parking and access

Richardsons Arms,
684 Bradford Rd, Oakenshaw, Bradford , BD12 7EN

Drawing

Planning

Proposed Site Plan

Date	Scale
February 2026	1.200

AGC Design & Management Ltd

Springfield Meadows
Bolton Road
Addingham
Ilkley
LS29 0RF

t: 07986 463653

Job No.	Drawing No.	Rev.
AGC / 11 / 408	020	F