A1

Proposed front/west facing elevation (1:100)

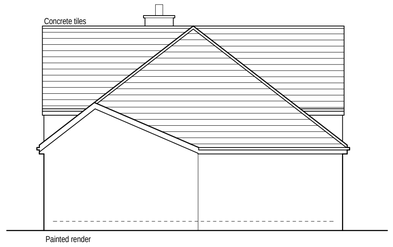

Proposed side/south facing elevation (1:100)

Proposed rear/east facing elevation (1:100)

0m	Scale 1:50	4m
0m	Scale 1:100	8m
0m	Scale 1:200	16m
0m	Scale 1:500	40m
0m	Scale 1:1250	100m

(When to scale of original plan bar = 8cm)

Notes;
1. Setting out to be the responsibility of contractor.
2. Contractor to pay particular attention to pitch of roof and headroom at stairs.
3. Any discrepancies to be reported to Colne Valley Design.

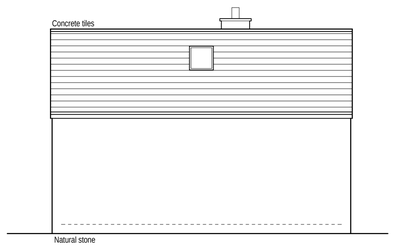

Proposed side/north facing elevation (1:100)

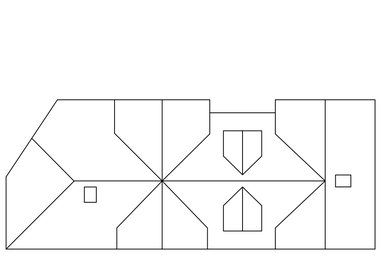

Proposed roof plan (1:200)

Proposed block plan (1:500)

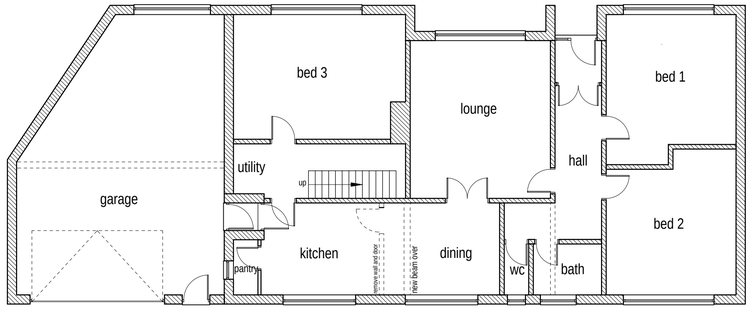

Proposed ground floor layout (1:100)

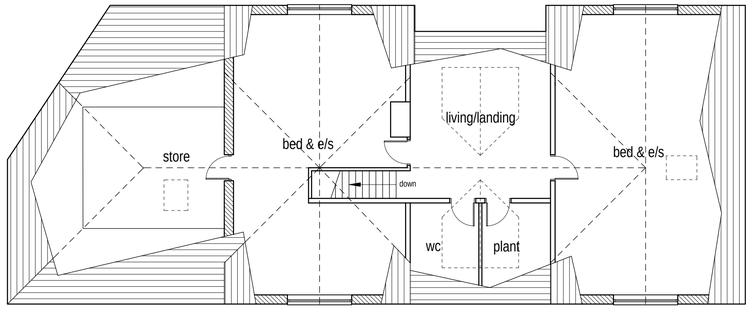

Proposed ground floor layout (1:100)

Rev A 20/11/2025 Finalised prior to planning submission.

Colne Valley Design
8 Meadow Lane
Slaithwaite
Huddersfield HD7 5EX

Tel: 01484 842097
Mobile: 07867 803312
E-mail: mitchell@sbhomes.co.uk

Proprietor: S.A. Mitchell

Project
Proposed roof extensions.

For
Mr & Mrs M Scarcliffe.

Address
283 Gilroyd Lane
Linthwaite
HD7 5SY.

Title
Proposed layouts and elevations.

Job No.	Drawing number	Date
25 J 40.	02 A.	Sept 2025.