




| Ref. | A    | B   | C1  | C2  | D   | Thickness |
|------|------|-----|-----|-----|-----|-----------|
| C1   | 940  | 700 | 410 |     | 520 | 300       |
| C2   | 970  | 610 |     |     | 585 |           |
| C3   | 980  | 610 | 460 | 570 | 550 |           |
| C4   | 990  | 620 | 540 | 440 | 550 | 270       |
| C5   | 960  | 620 | 450 | 510 | 525 | 270       |
| C6   | 1000 | 690 | 400 |     | 450 | 270       |
| C7   | 1030 | 420 | 550 |     | 600 |           |
| C8   | 960  | 420 | 500 | 600 | 540 |           |

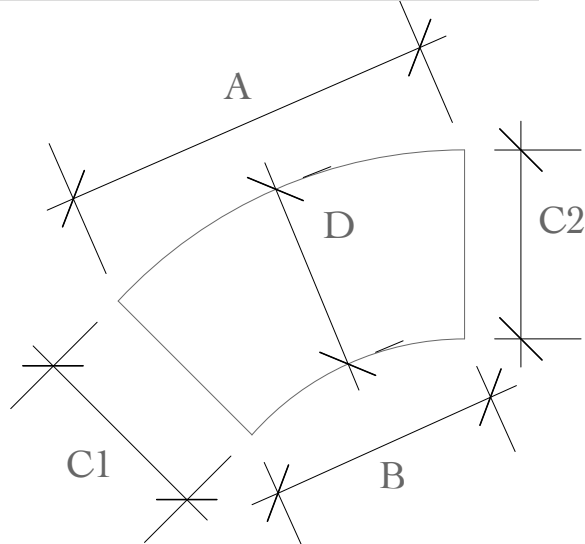



LEVEL C 8No STONES

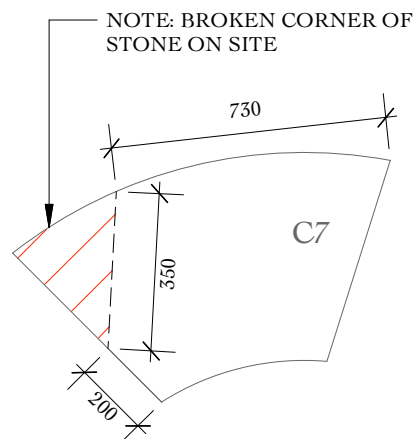

| Ref. | A    | B   | C1  | C2  | D   | Thickness |
|------|------|-----|-----|-----|-----|-----------|
| D12  | 1160 | 790 | 540 |     | 590 |           |
| D3   | 1160 | 900 | 360 | 500 | 570 | 280       |
| D4   | 1190 | 820 | 320 |     |     | 260       |
| D5   | 1180 | 840 | 440 | 550 | 520 | 270       |
| D6   | 1170 | 900 | 430 |     |     |           |
| D7   | 1170 |     | 300 | 400 |     |           |
| D8   | 1240 | 970 | 340 |     | 400 | 260       |
| D9   | 1210 | 875 | 450 | 470 | 500 | 290       |

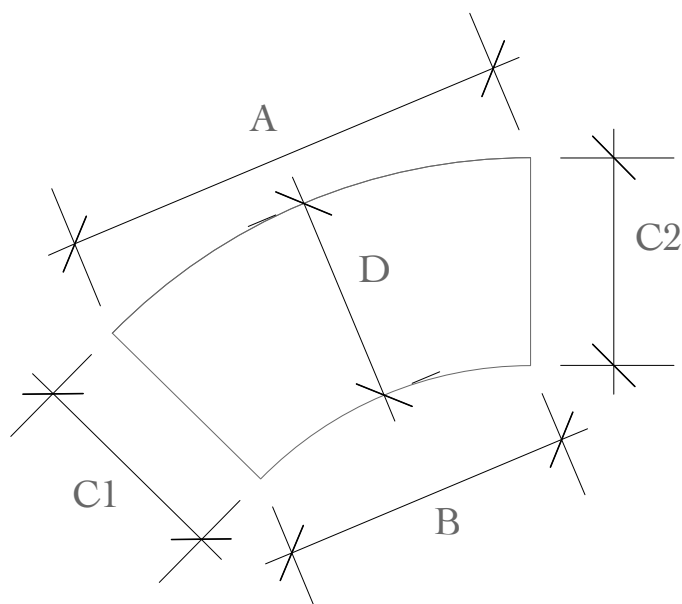

LEVEL D 8No STONES (ON SITE)

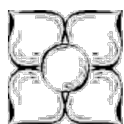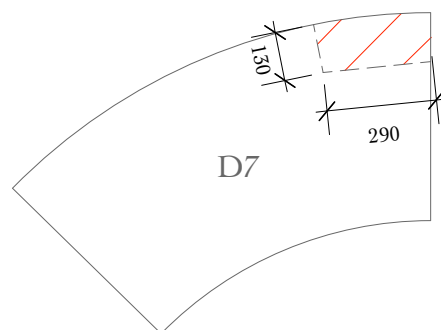

**Blackett-Ord Conservation  
ENGINEERING**

33 Chapel Street,  
Appleby, Cumbria CA16 6QR

Telephone: 017683 52572  
Email: [engineering@blackett-ordconservation.co.uk](mailto:engineering@blackett-ordconservation.co.uk)

Oakenshaw Cross  
for Kirklees Council

**Recording Prior to Relocation (2 of 3)**

Drawing No: Y19/Sk02 Rev: -

Date: 14th August 2025 Drawn by: AR

Scale: 1:20 @ A4

Checked by: CBO

#### GENERAL NOTES

- Do not scale from this drawing. Use figured dimensions only. Unless otherwise stated all drawing units are in millimetres. Levels are in meters.
- This drawing to be read in conjunction with all other relevant consultant/specialist drawings and specifications.
- Check levels/dimensions quoted on drawing against those on site before finalising.
- For setting out dimensions, see Architect's drawings (uno).
- Report any discrepancies before affected work commences.
- We are not the Principal Designer for the construction works, unless a separate formal appointment has been agreed.
- This drawing remains copyright of Blackett-Ord Conservation Ltd. Copy/distribute only with consent of the Author.