


# PROPOSED BLOCK PLAN - 1:100 @ A1

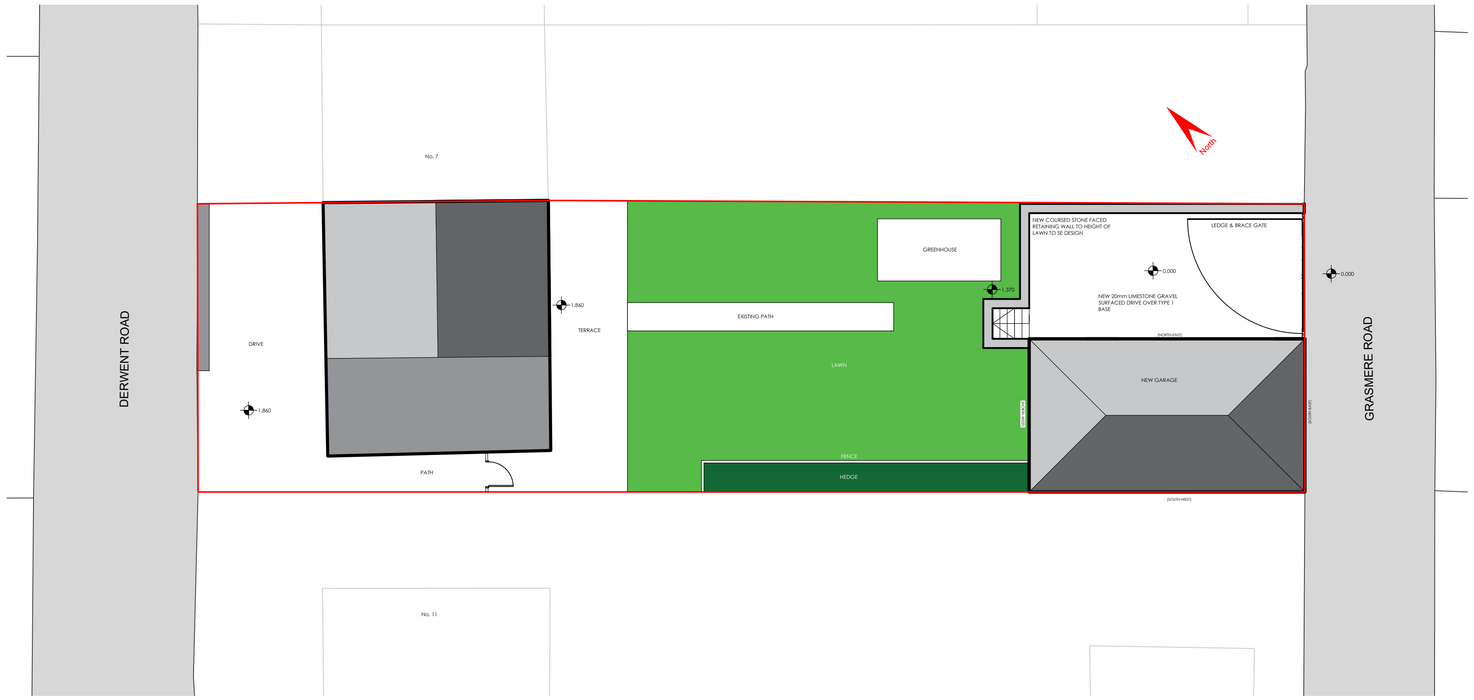


# LOCATION PLAN - 1:500 @ A1




# EXISTING BLOCK PLAN - 1:100 @ A1

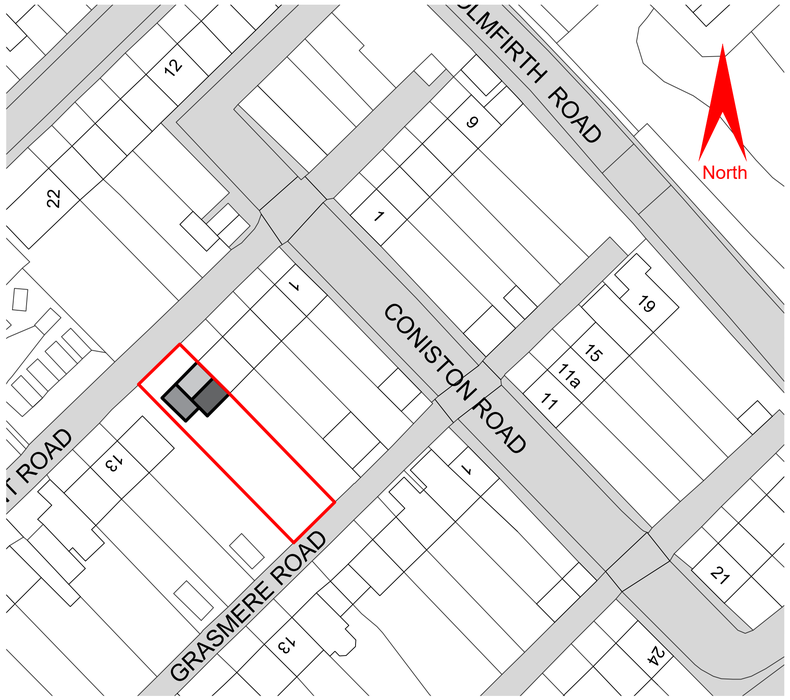


Ordnance Survey, (c) Crown Copyright 2025. All rights reserved. Licence number 100022432

# LOCATION PLAN - 1:1250 @ A1
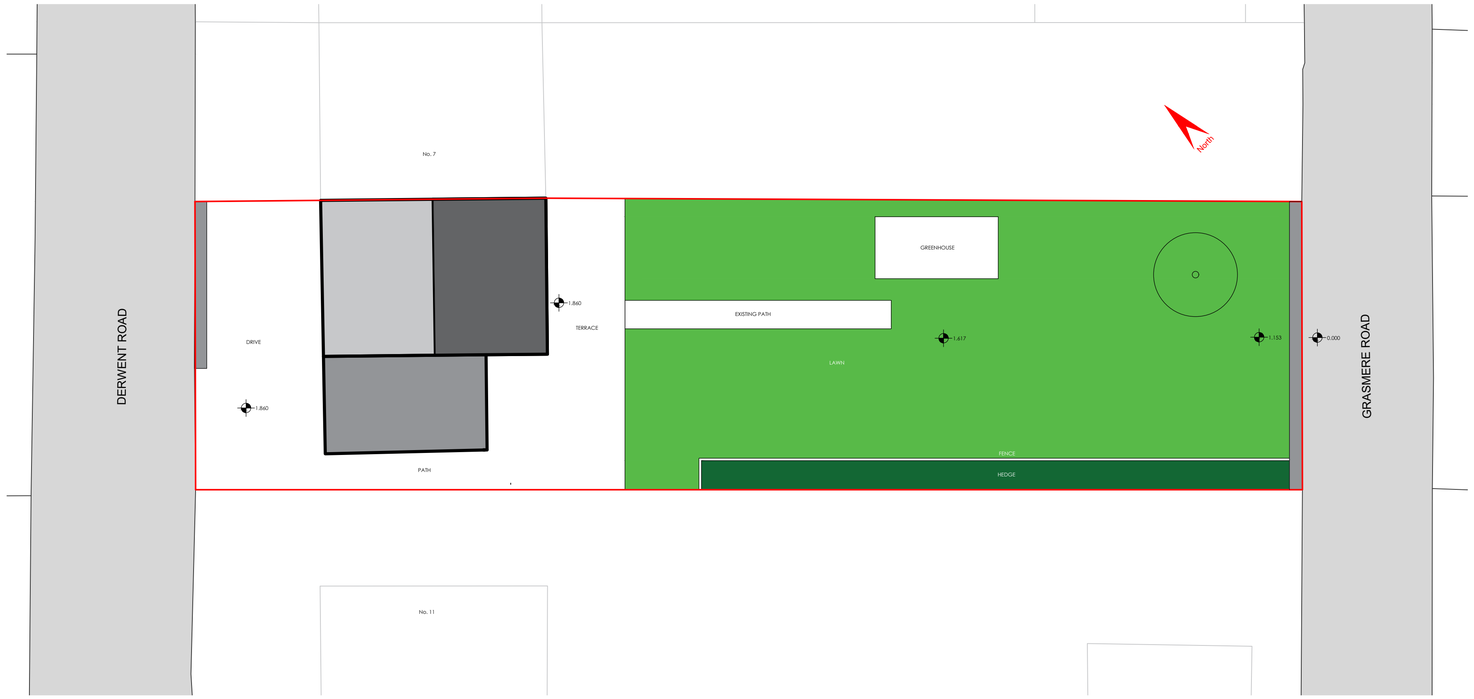
| Rev. | Description | Date |
|---|---|---|

Crowther Turnbull Booth
Chartered Building Surveyors and Project Managers

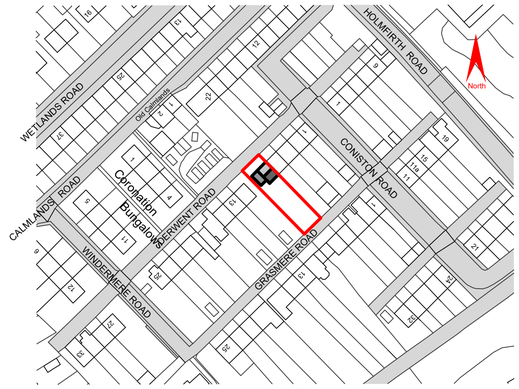**Crowther Turnbull Booth**
The Basilica
2 King Charles Street
Leeds LS1 6LS
Ben@crowtherturnbullbooth.co.uk
Tel: +44 (0)113 245 5556
Fax: +44 (0)113 245 5557
**www.ctbsurv.co.uk**

Client:
MR.&.MRS.MIDGLEY

Project Address:
9.DERWENT.ROAD
MELTHAM
HD9.4HD
.

Drawing Title:
BLOCK.PLANS.&.LOCATION.PLAN
.

| Project Number: | Drawing Number: | Revision: |
|---|---|---|
| 25200 | 04 | 0 |

Drawing Status:
PLANNING

| Scale: | Date: |
|---|---|
| AS.INDICATED | 19.11.25 |

| Drawn By: | Checked By: |
|---|---|
| BD | / |

All dimensions are in millimetres unless otherwise stated.
Dimensions to be verified on site.
Do not scale.
Copyright of CTB Limited. All rights reserved.
Drawing not to be reproduced without permission.
Drawings are for lease/title purposes only, and are indicative in areas.