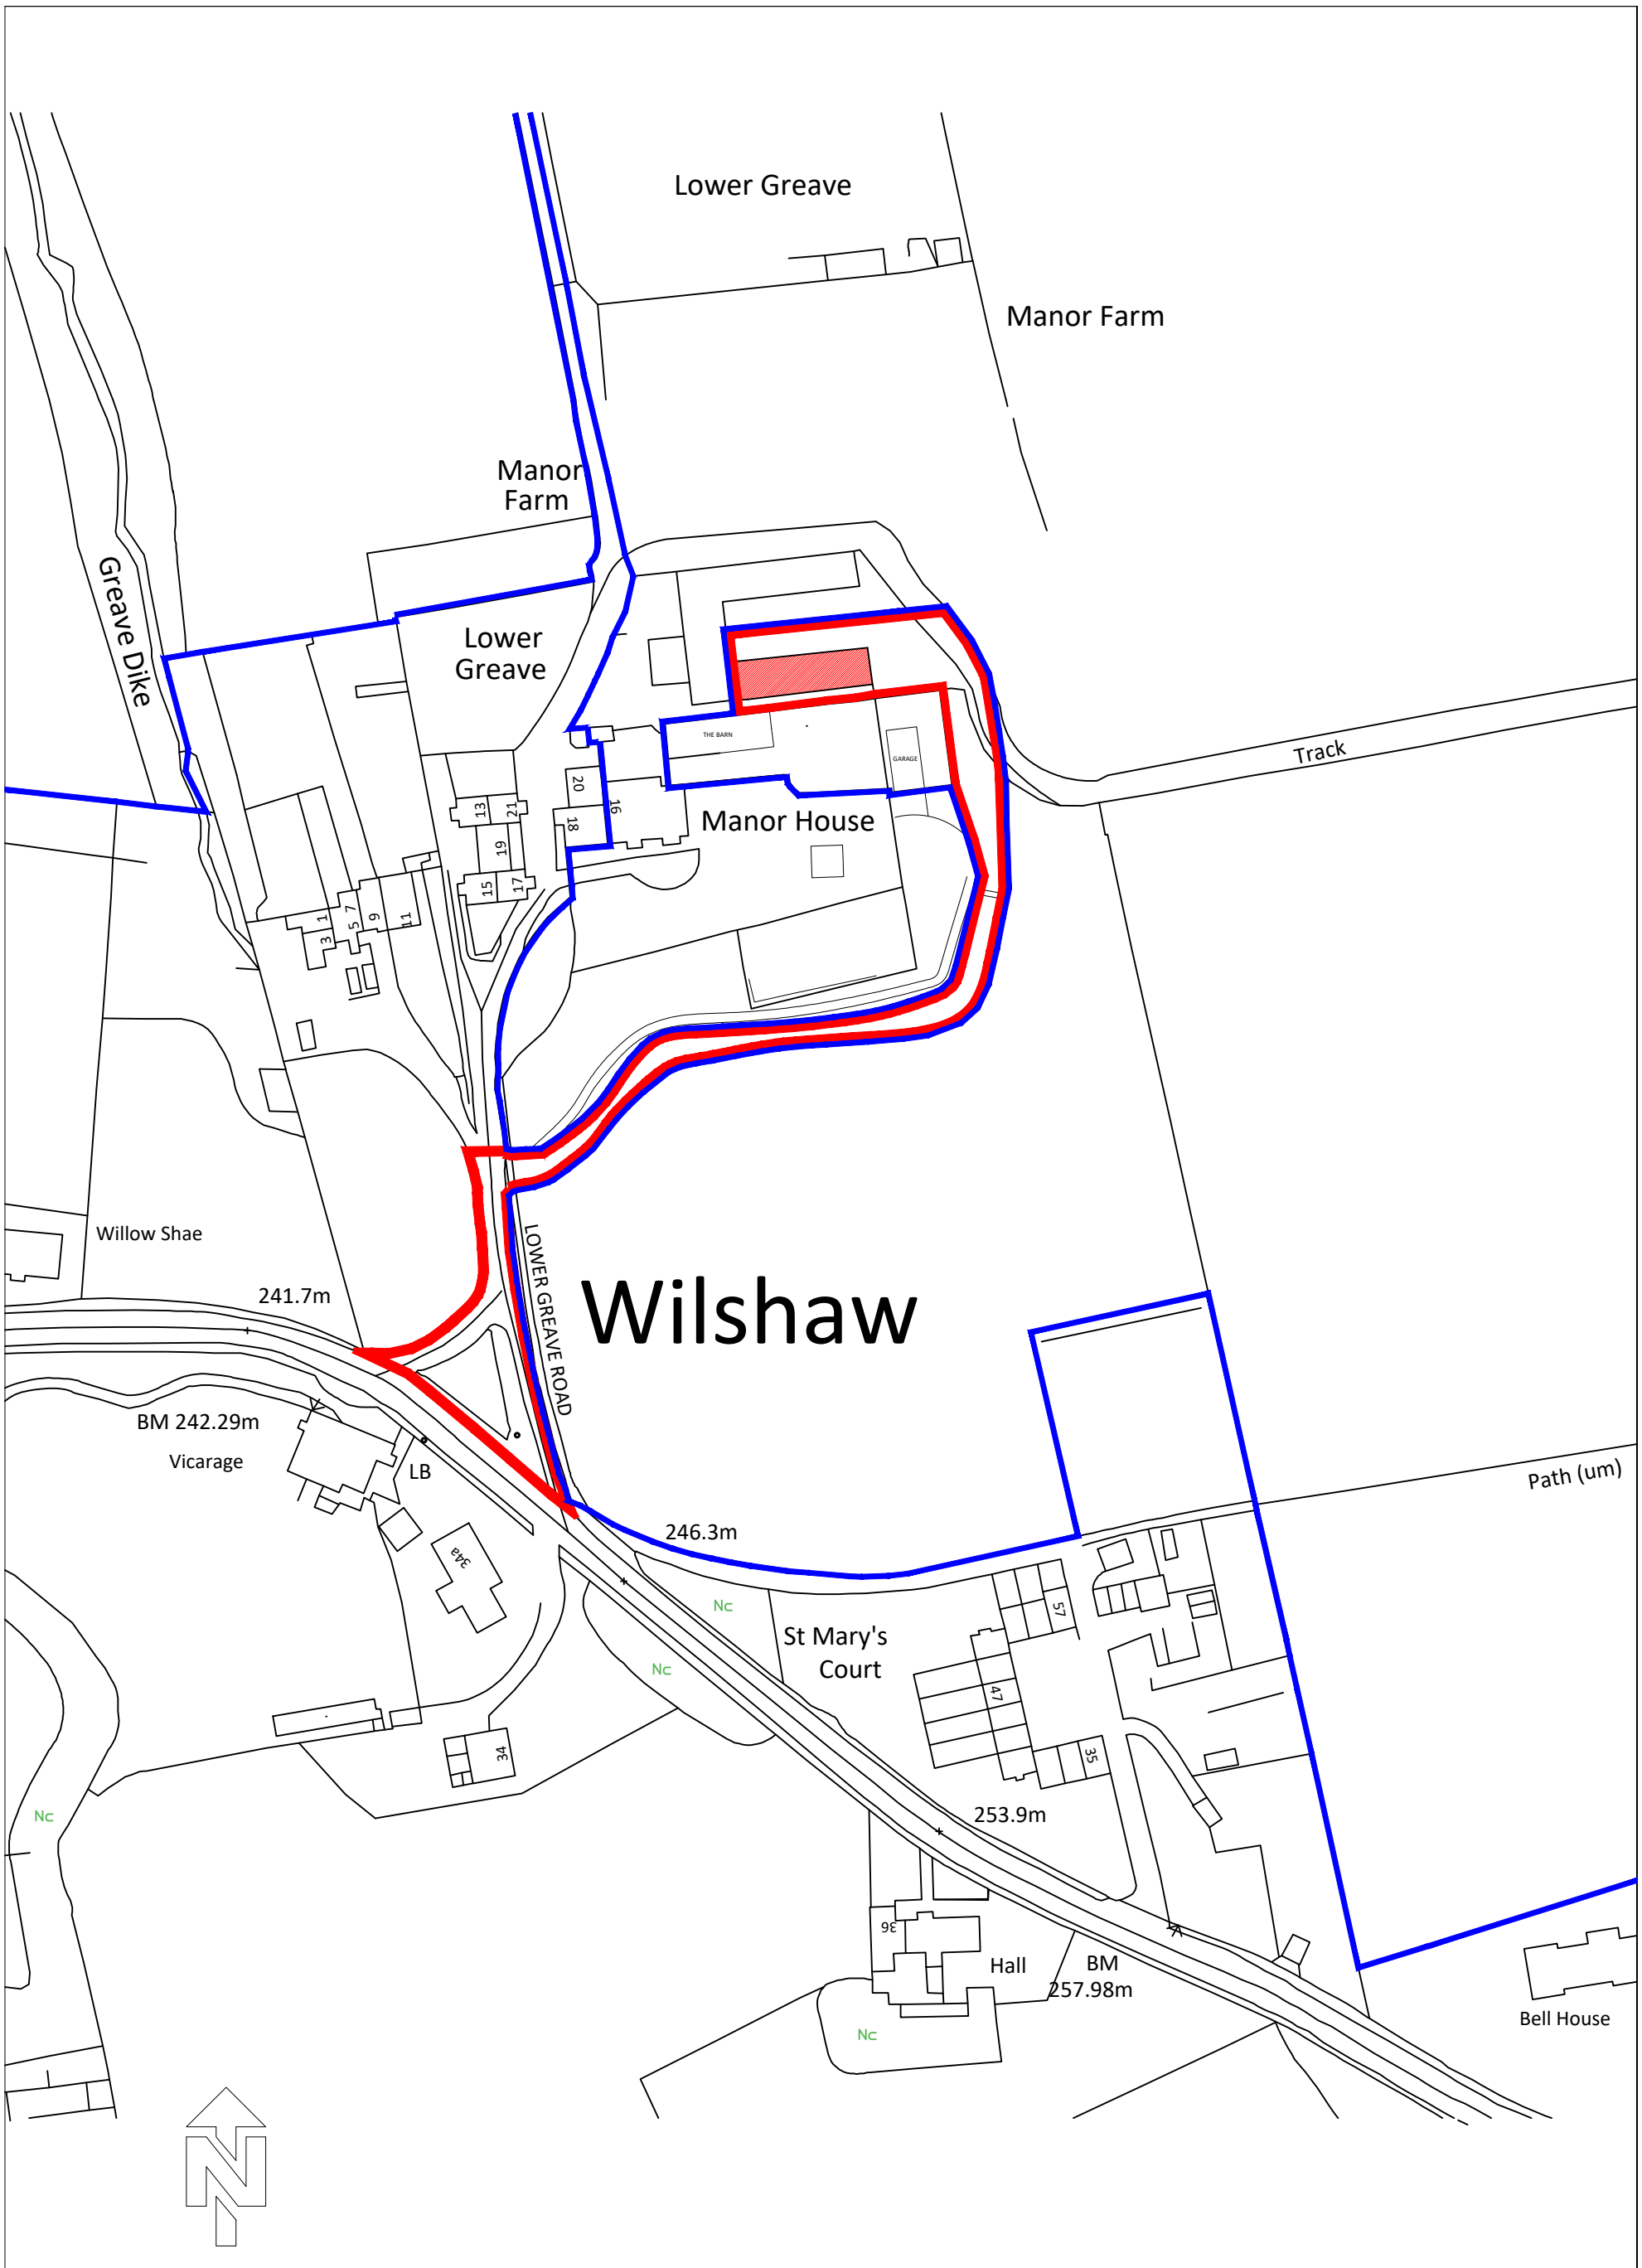

Pickles Architecture
16 Church Lane, Brighouse. West Yorkshire. HD6 1AT
Tel: 01484 712386
Email:mail@picklesarchitecture.co.uk

Drawing Title	Job No.	Sheet No.	Revisions
PLANNING DRAWING LOCATION PLAN	C897	04	B
This drawing is copyright	Scale 1:1250@A3	Date 07/06/21	Drawn NSH