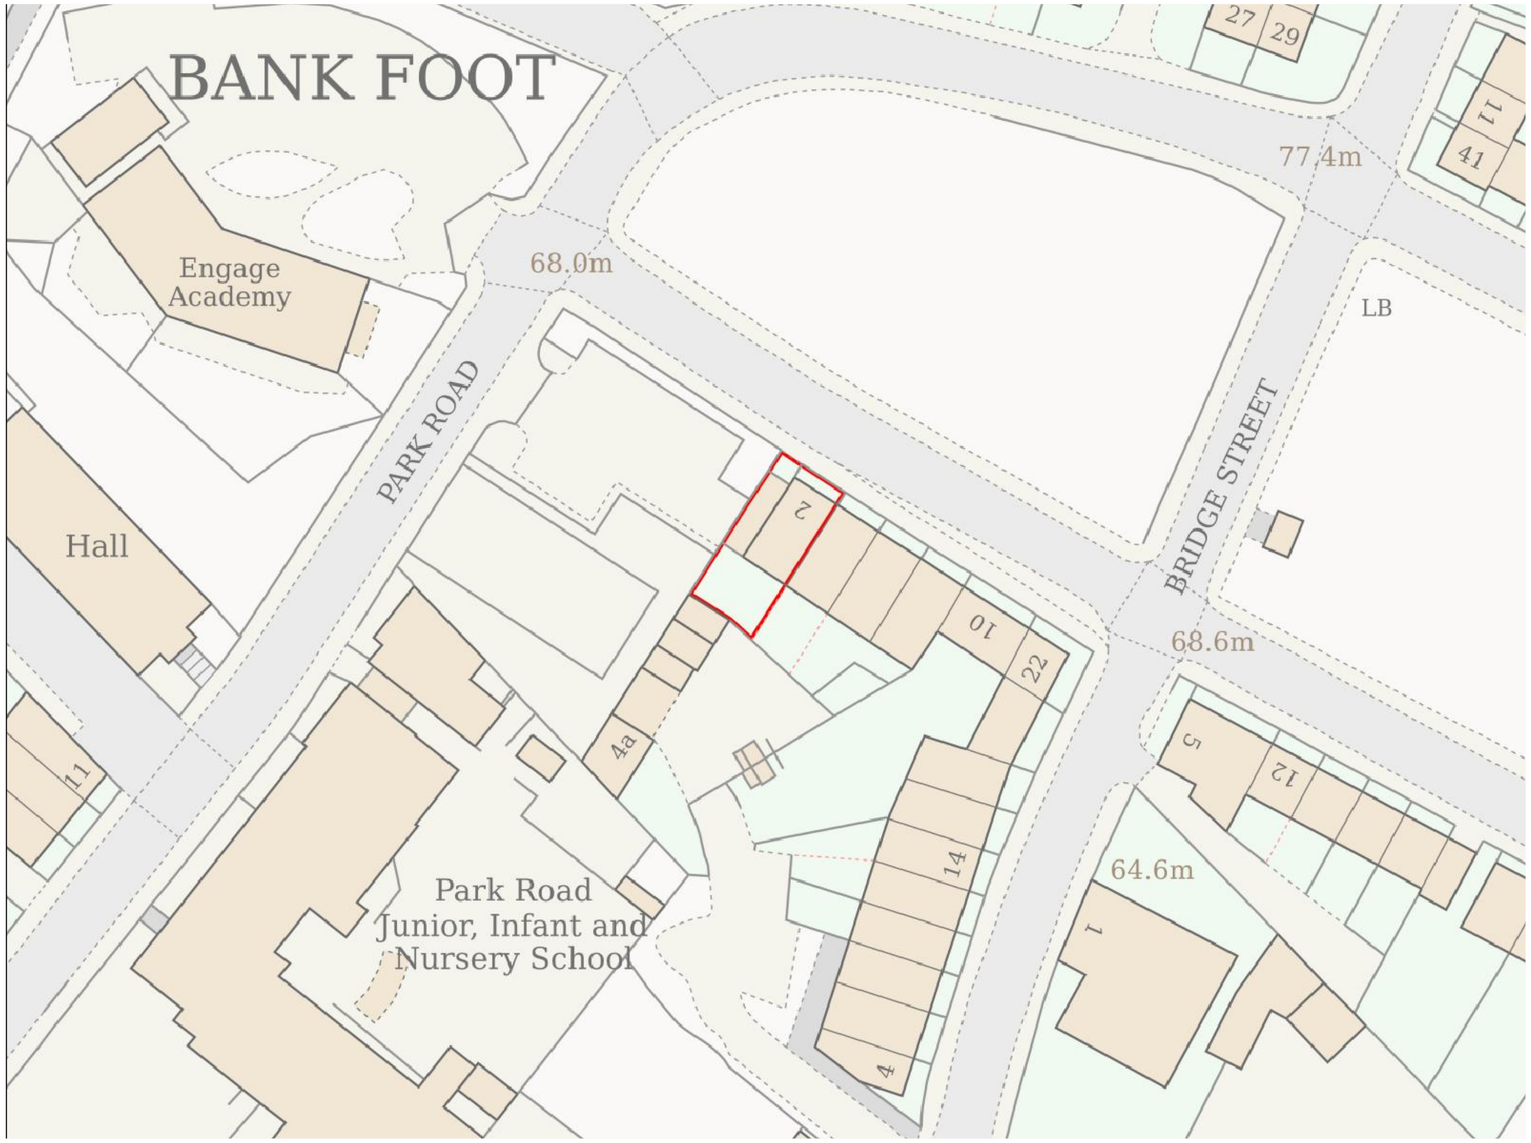

SITE PLAN
SCALE 1:500

This drawing is the copyright of the ARCHITECTURAL CONSULTANT and no reproduction is allowed without prior permission. All Drawings must be checked and verified prior to commencement of work on site. All dimensions are in millimeters. Anyone using this drawing e.g. Contractor, Client, Supplier is to check all dimensions on site prior to carrying out work or ordering of materials. FOR PLANNING PURPOSES ONLY

DRAWING ISSUE:	Drawing No.	Client	Scale
☐ DRAFT PROPOSALS	10004/001	2 CROSS PARK STREET BATLEY	See DWG @A2
☑ PLANNING APPROVAL	Drawn By Z.S.	Project CARE HOME	Revision A
☐ BUILDING REGULATIONS			
☐ TENDERING	Checked By Z.S.	Drawing Title SITE PLAN	Date
☐ CONSTRUCTION			