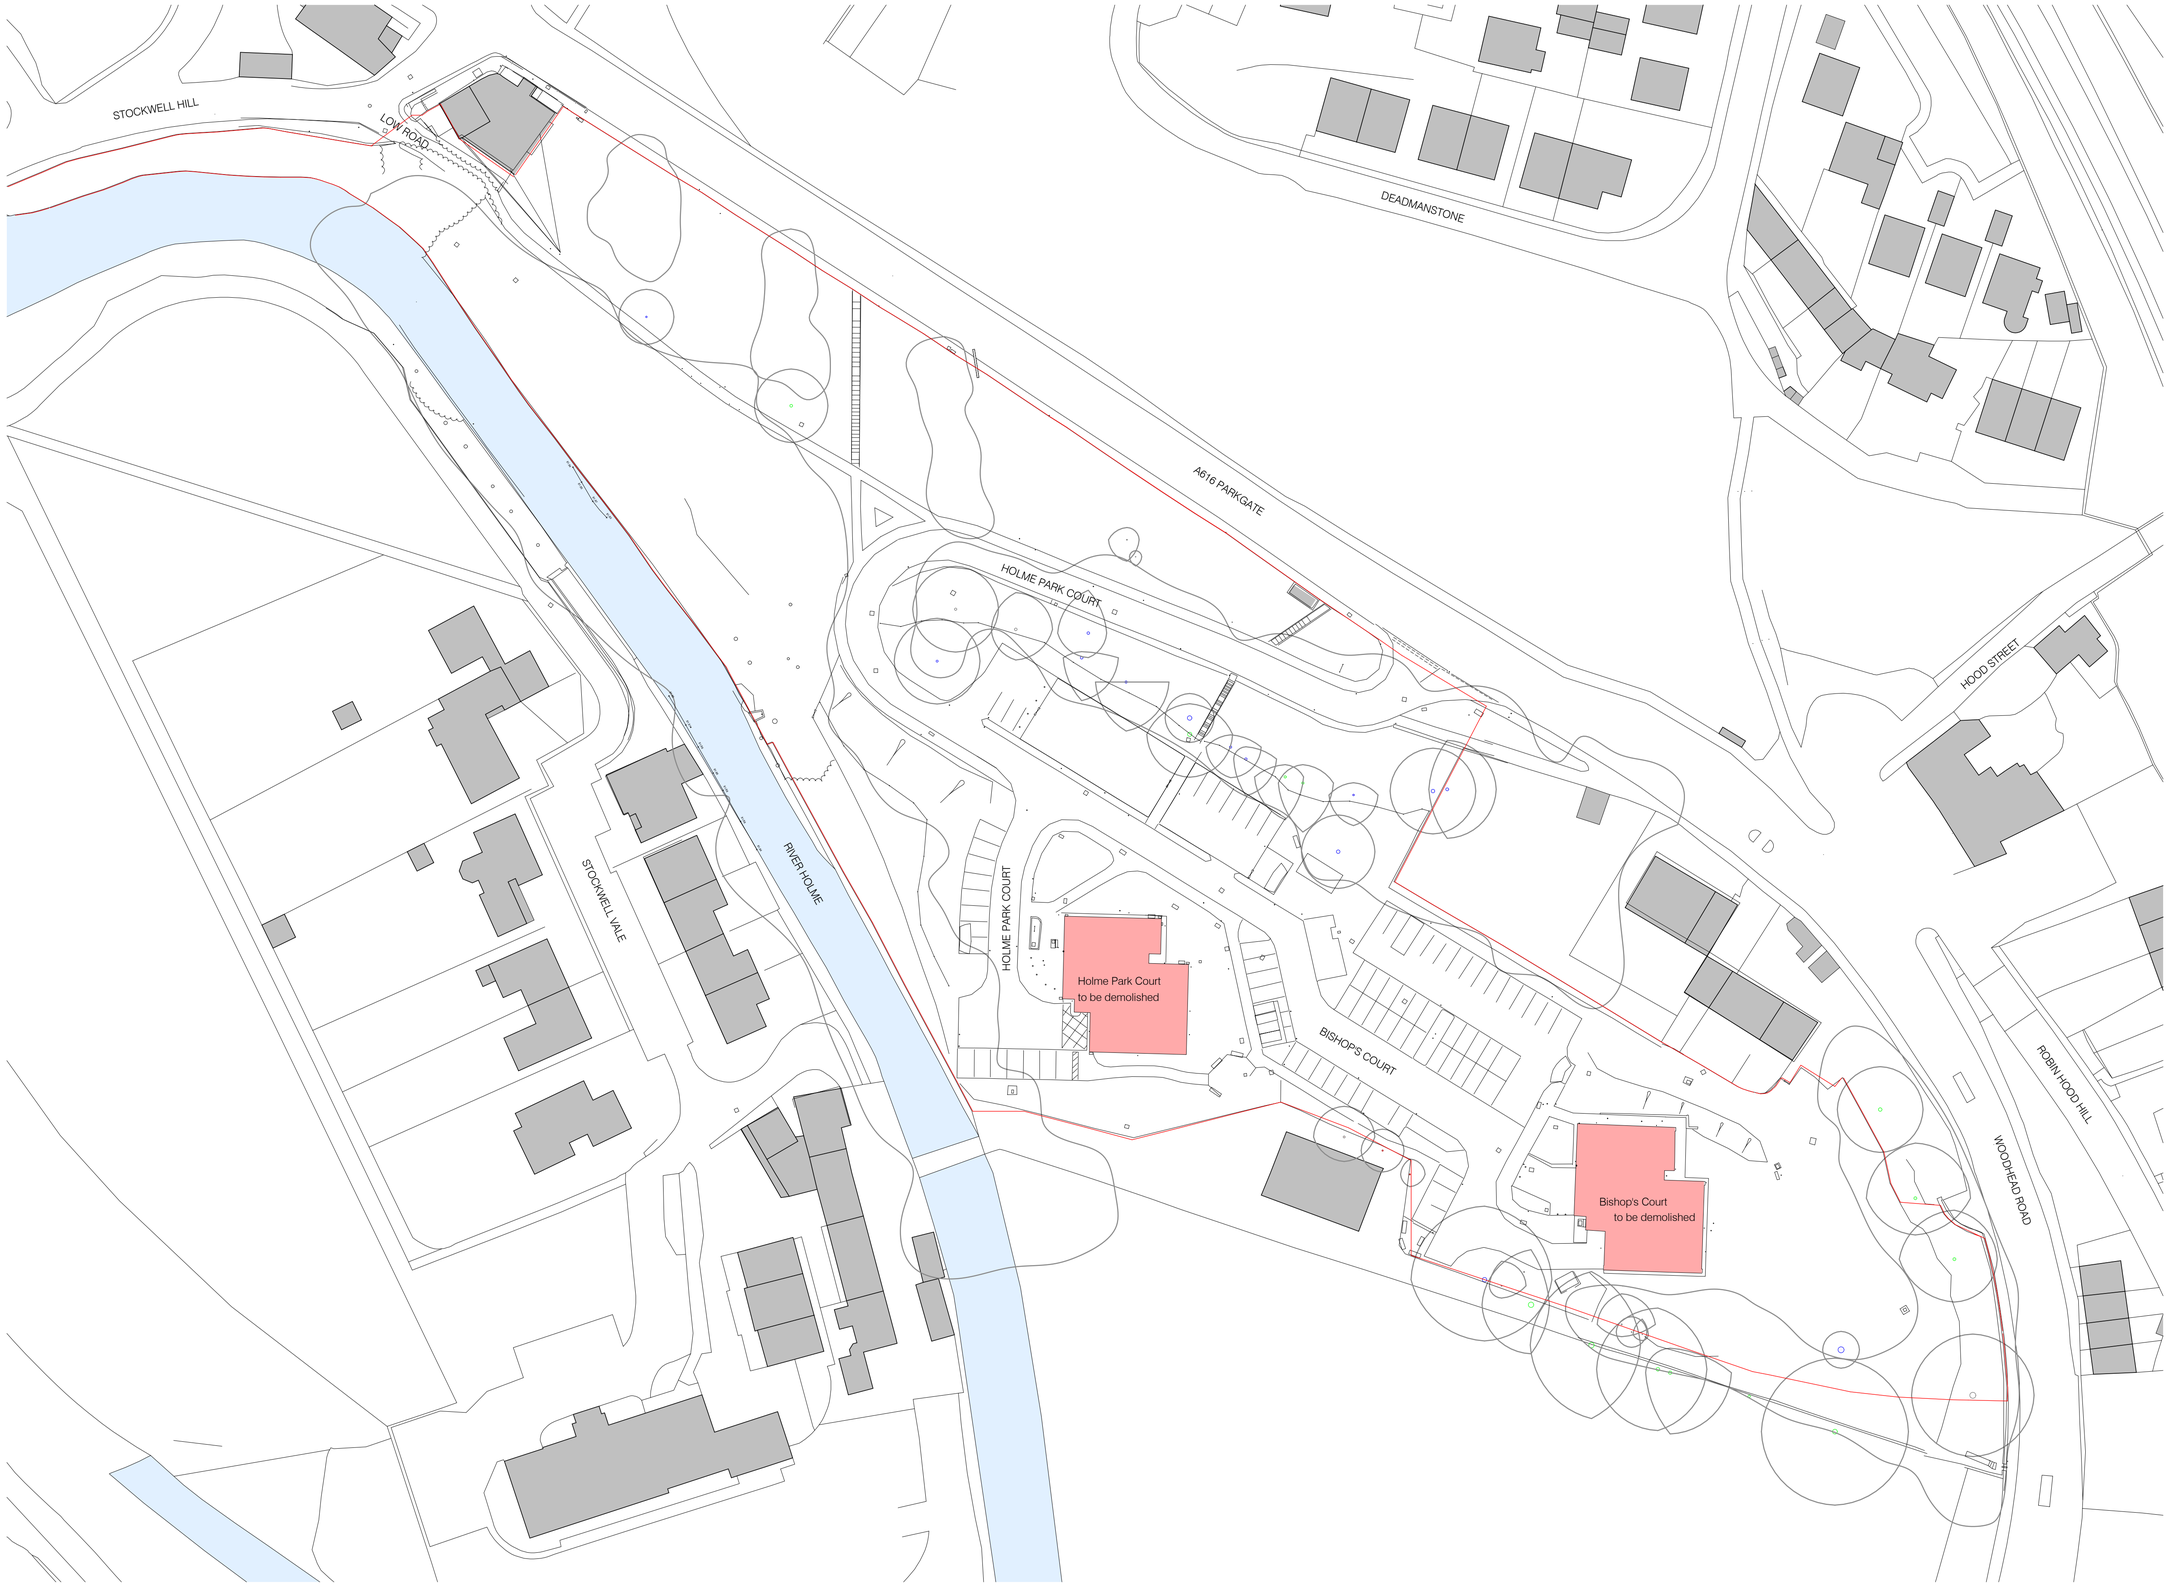


Existing Site Layout

1 : 500

0 5 10 20 40

Scale 1: 500

Status

For Information

No.	Revision	Date	Inits
P02	Building to be demolished notes added	26.11.2025	LJ
P01	Issue For Information	25.03.2025	LJ

Job

Berry Brow, Huddersfield

Drawing

Existing Site Layout

Client

Kirklees Council

FRANK SHAW ASSOCIATES LIMITED
ARCHITECTS
www.frankshawassociates.co.uk
Chesterfield 01246 233 255
Cambridge 01223 838 100
Leeds 0113 512 7510

Scale	Drawn/Checked
1 : 500@A1	LJ
Job Number	**Date**
22330	05/21/19
Drawing Number	**Rev**
22330-FSA-SI-ZZ-DR-A-0001	P02