


Proposed Layout - Spray Ovens
Unit 13 and 14, Shaw Park,
Silver Street, Colourcube
Main 19.02.26

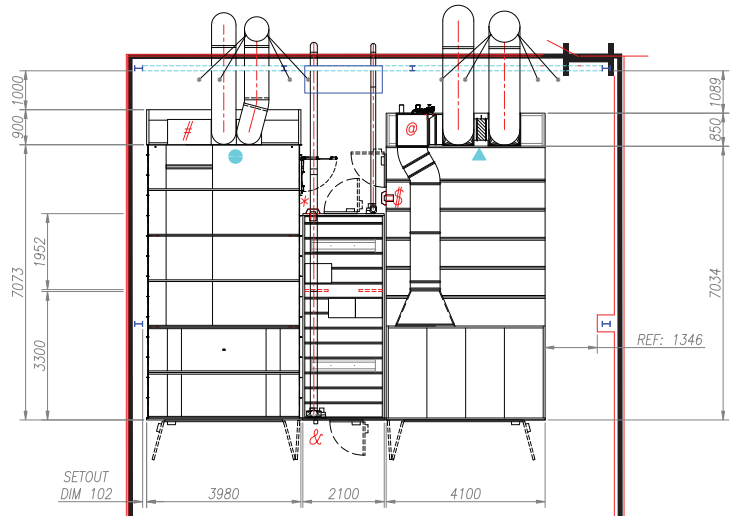

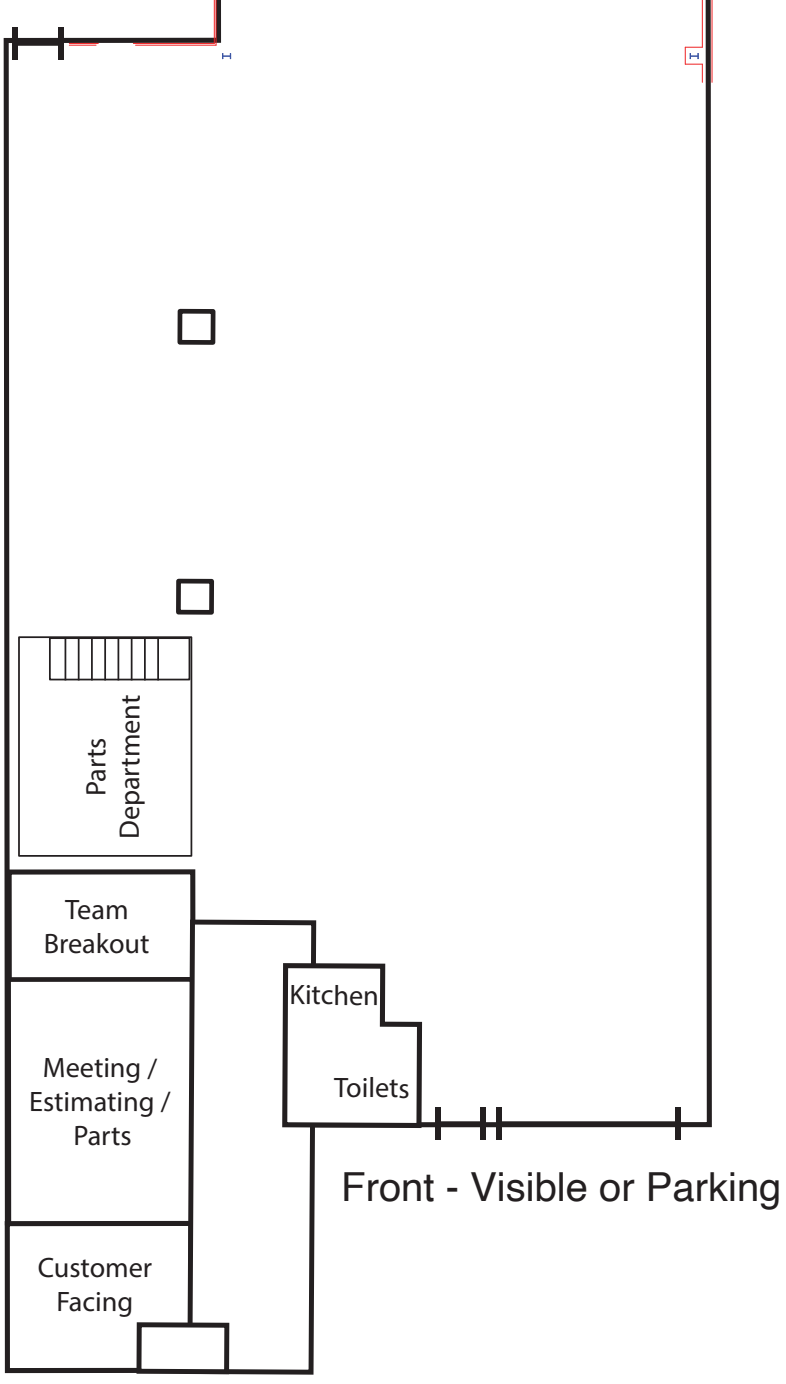



Proposed Layout - Spray Ovens
Unit 13 and 14, Shaw Park,
Silver Street, Colourcube
Main 19.02.26

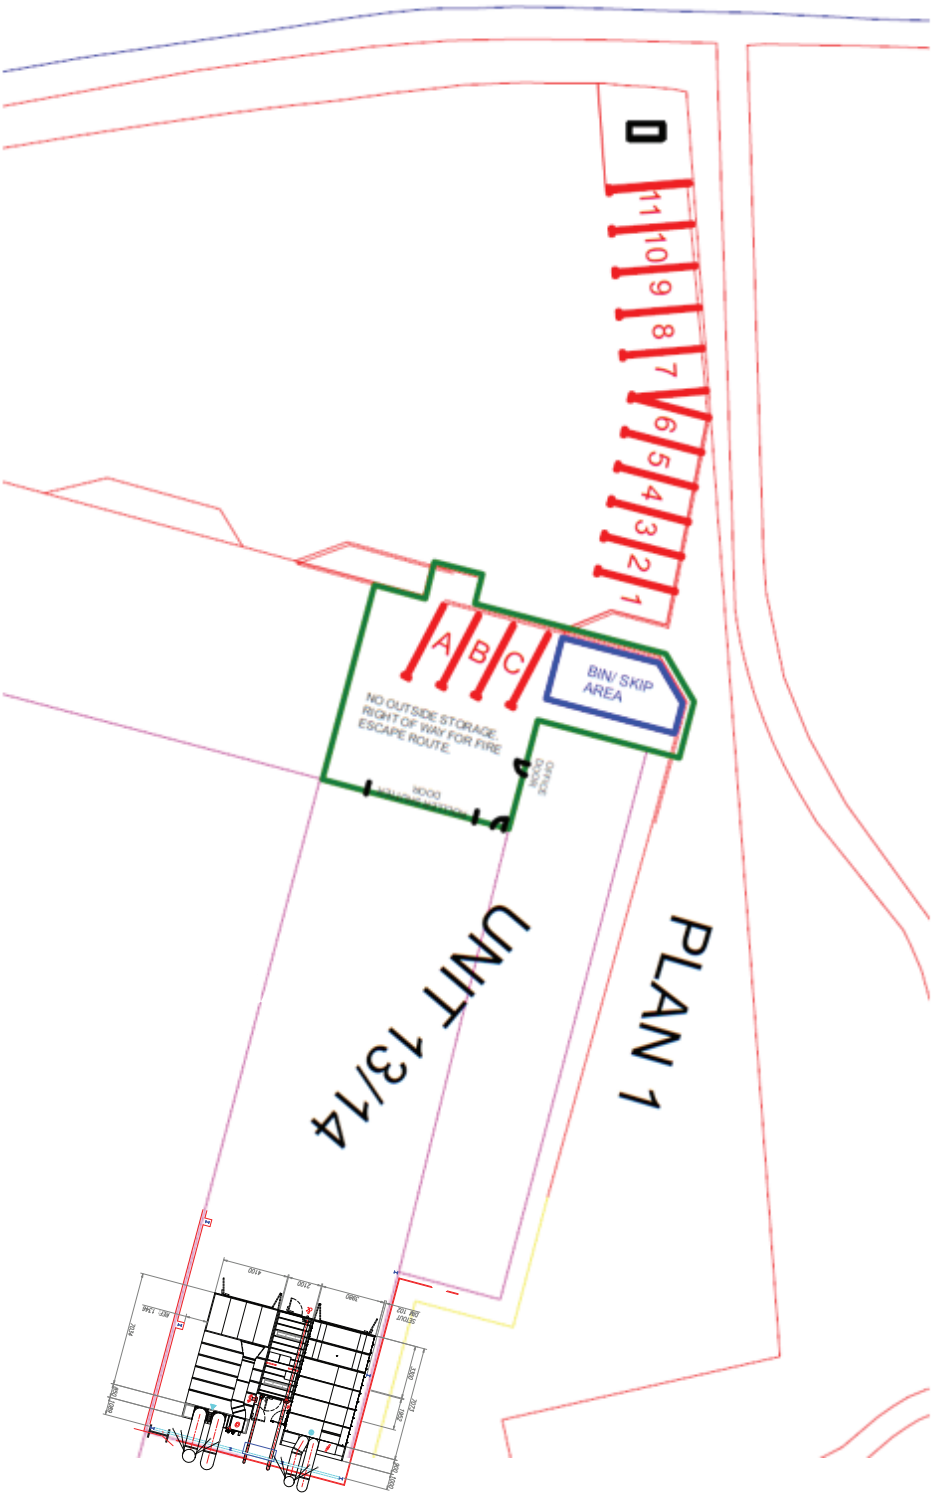

Proposed Layout - Spray Ovens
Unit 13 and 14, Shaw Park,
Silver Street, Colourcube
Main 19.02.26

2025/93343 - Unit 13 and 14, Shaw Park, Silver Street, Colourcube

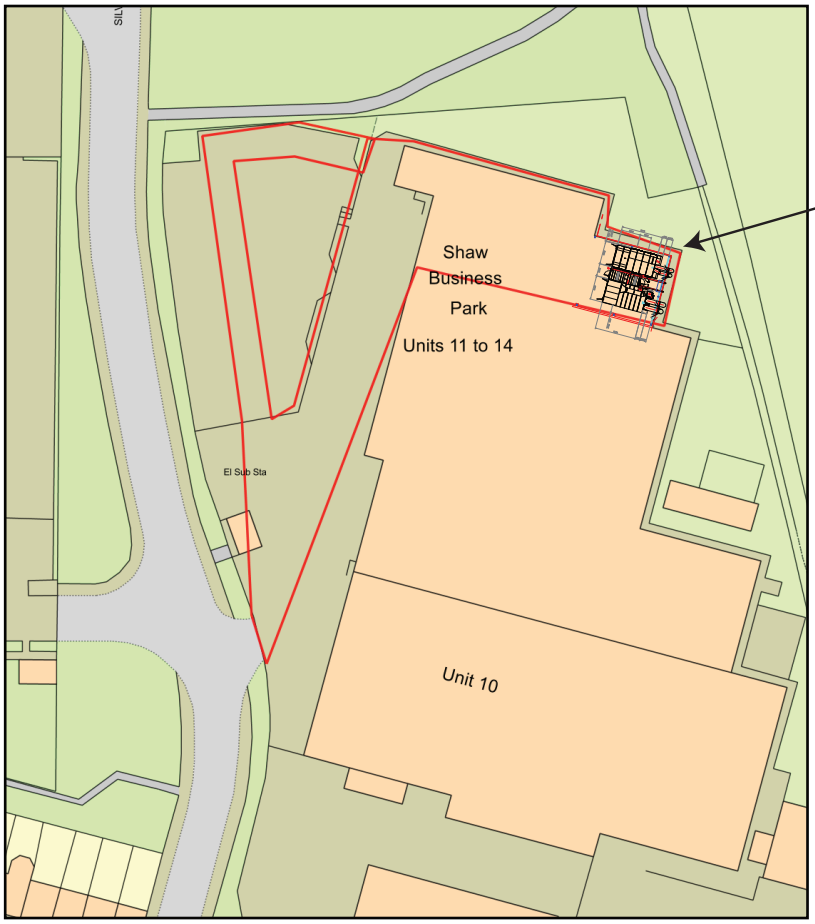

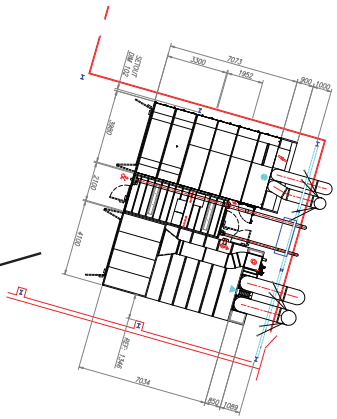

0 50
Metres

N

ReQuestaPlan

Plan Produced for: Colourcube Automotive

Date Produced: 17 Dec 2025

Plan Reference Number: TQRQM25351104534887

Scale: 1:1250 @ A4

© Crown copyright and database rights 2025 OS 100042766

Proposed Layout - Spray Ovens
Unit 13 and 14, Shaw Park,
Silver Street, Colourcube
Main 19.02.26

