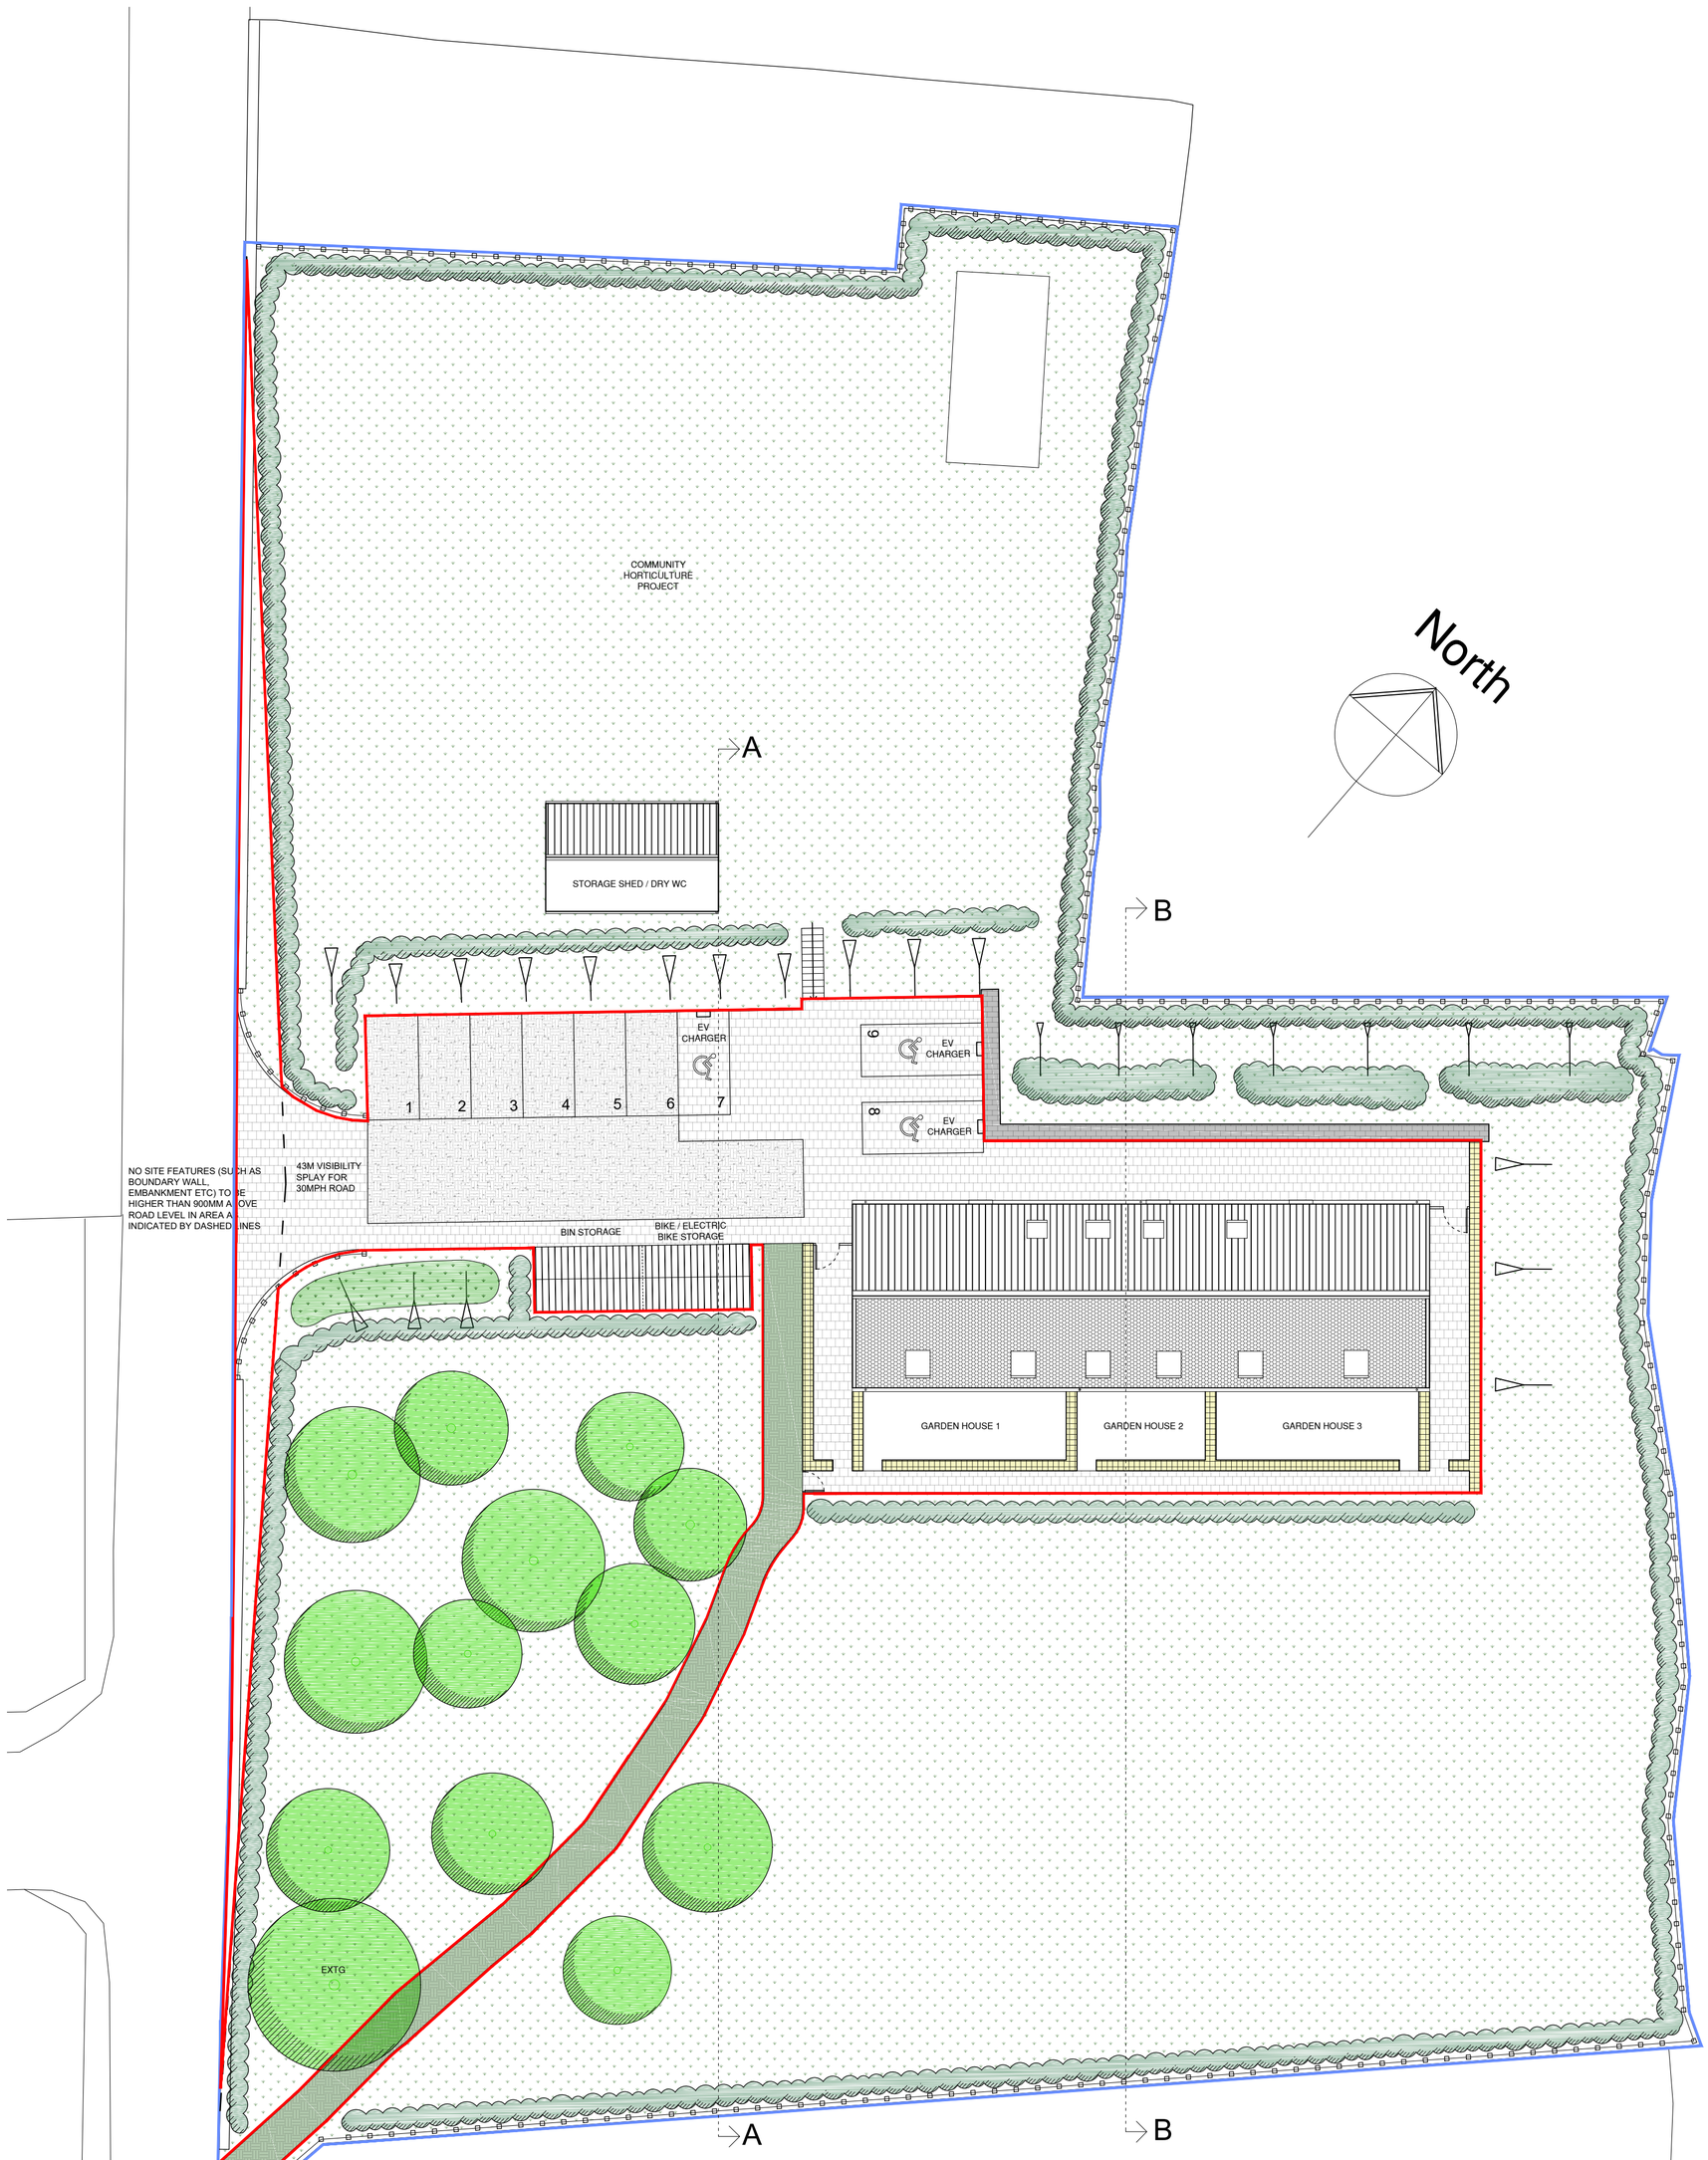

LANDSCAPING PLAN
Scale 1:200

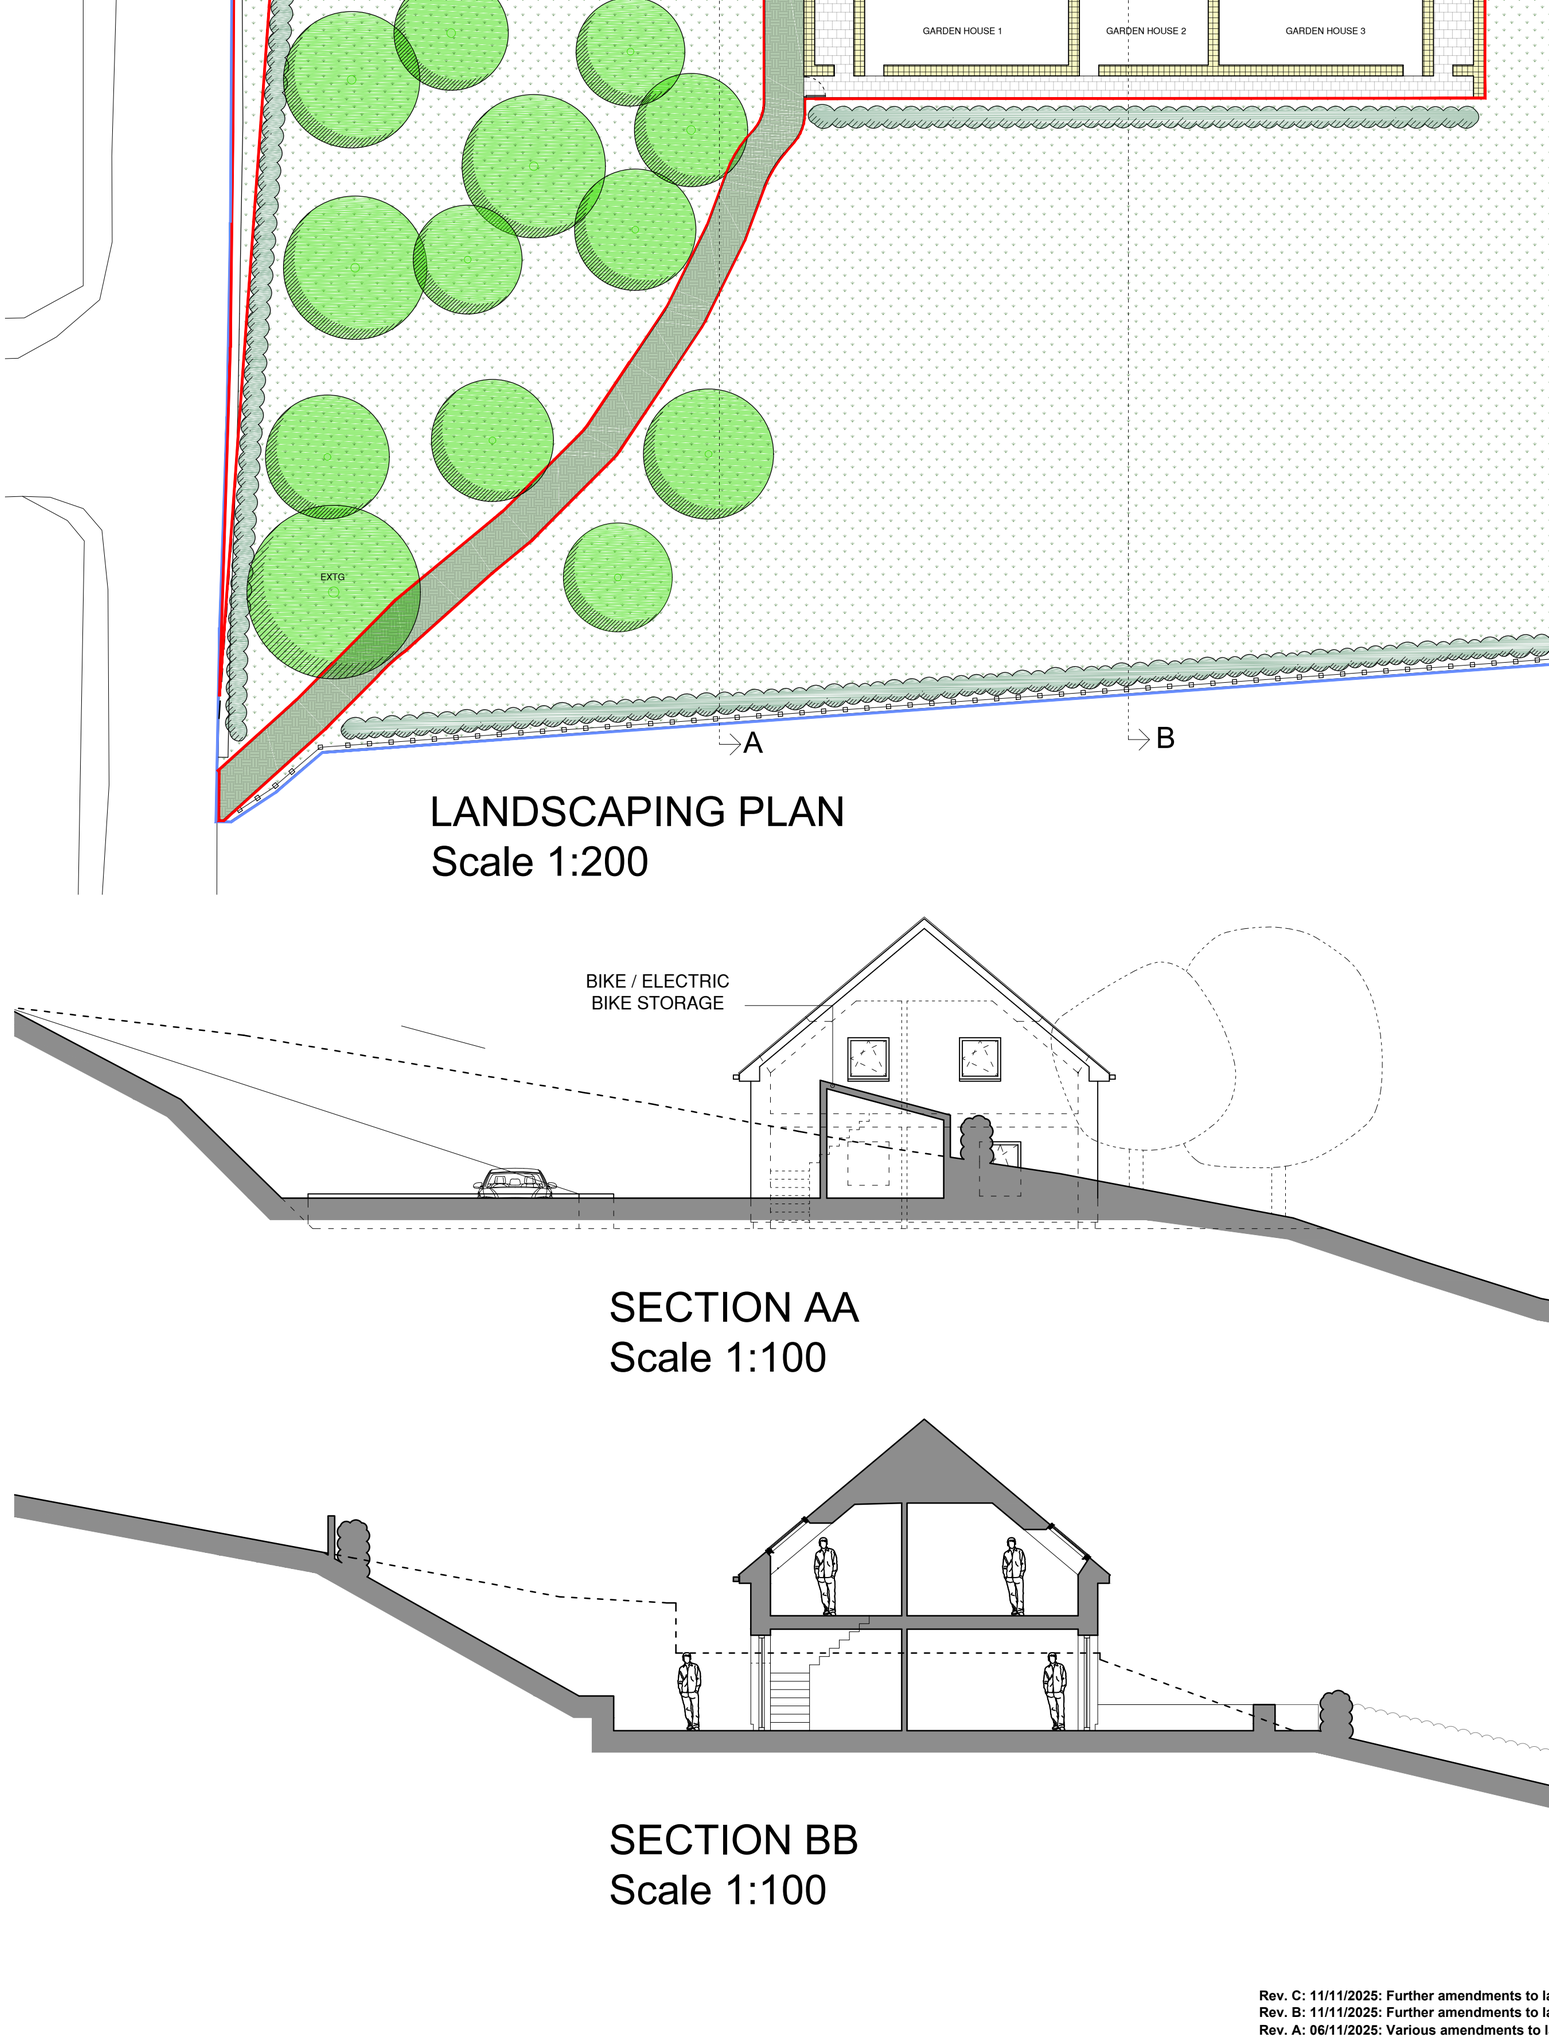

SECTION AA
Scale 1:100

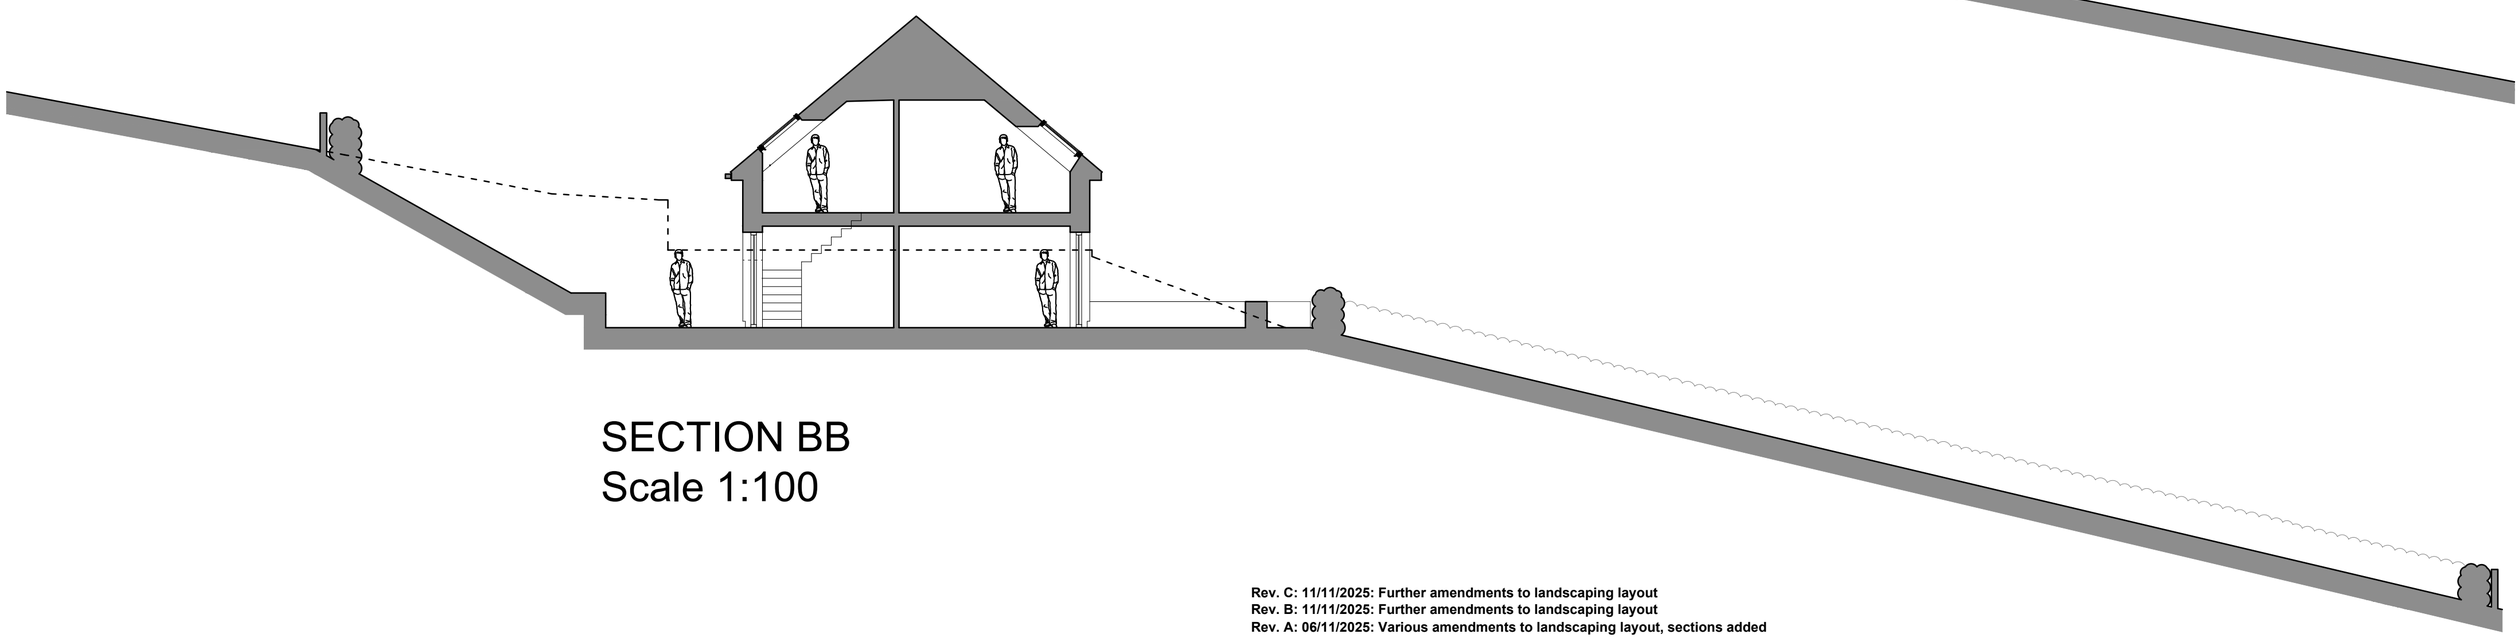

SECTION BB
Scale 1:100

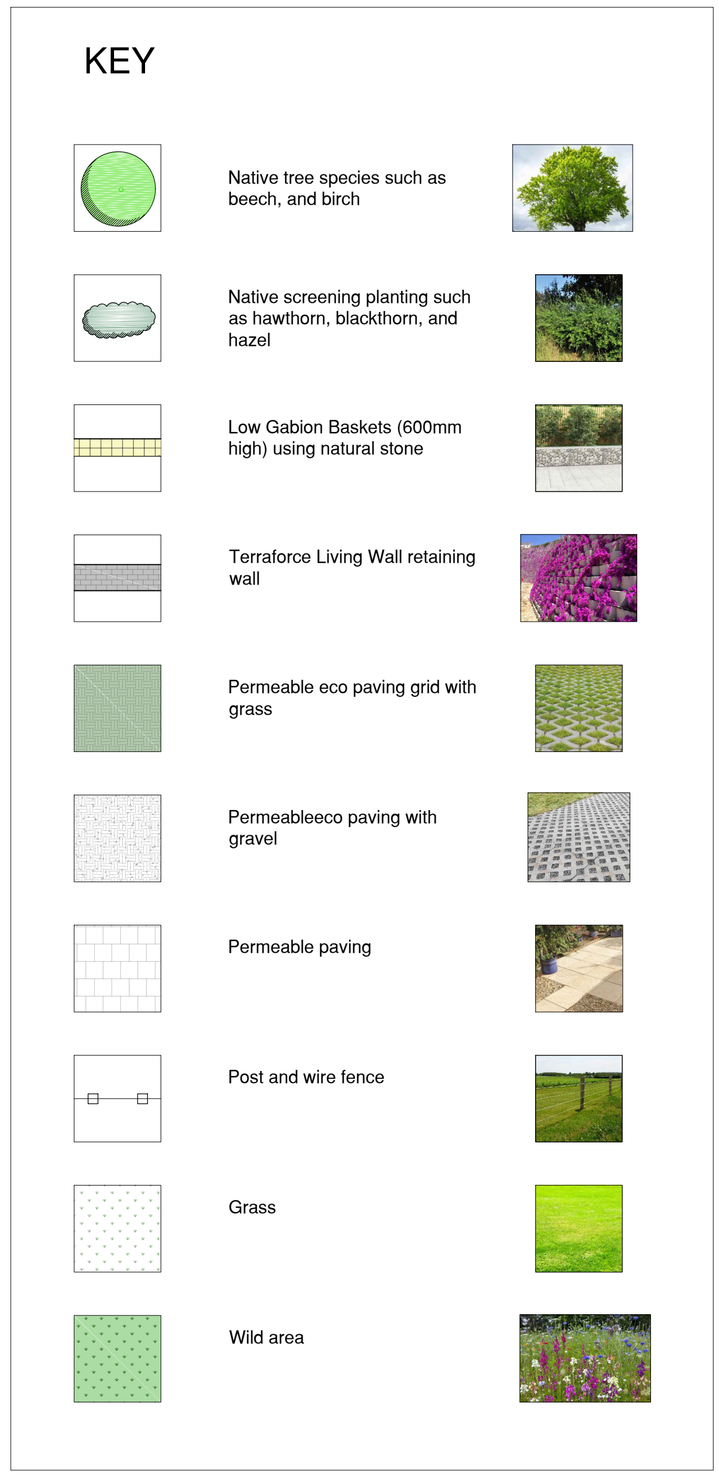

Rev. C: 11/11/2025: Further amendments to landscaping layout
Rev. B: 11/11/2025: Further amendments to landscaping layout
Rev. A: 06/11/2025: Various amendments to landscaping layout, sections added

HAWDON RUSSELL ARCHITECTS
Royal Institute of British Architects
RIBA Chartered Practice
Established 1986
01422 834291
info@hra86.com
52 Wharf Street, Sowerby Bridge, HX6 2AE

Proposed sustainable development:
Land at Mount Pleasant,
adjacent Plains Lane, Marsden, HD7 6AW

Drawing Number: 37/2405/15C
Revision: C

Scale: As shown at A1
Date: October 2025
Drawn: MB

Drawing Title: PROPOSED LANDSCAPING PLAN

This drawing, together with the design it illustrates, is copyright, and may not be reproduced in any form, without the written consent of the Architect.
DO NOT SCALE OFF THIS DRAWING EXCEPT FOR PRICING PURPOSES OR FOR DETERMINATION OF BASIC LAYOUT: ONLY FIGURED DIMENSIONS TO BE USED; ALL DIMENSIONS TO BE CHECKED ON SITE.