WOODWARD COURT, **MIRFIELD**

Bellway

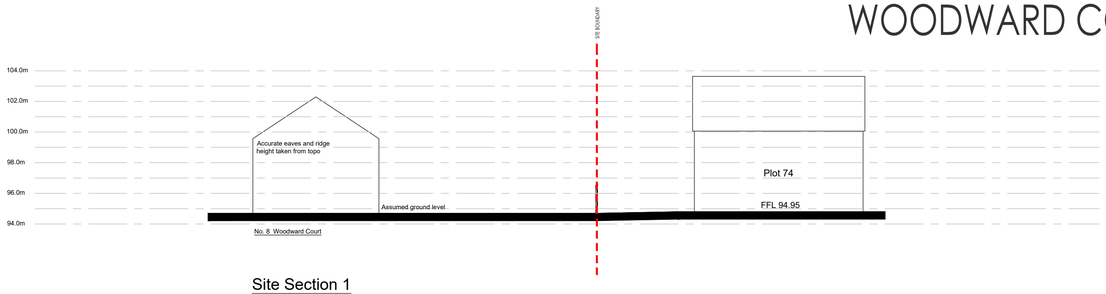

Site Section 1



Site Section 2

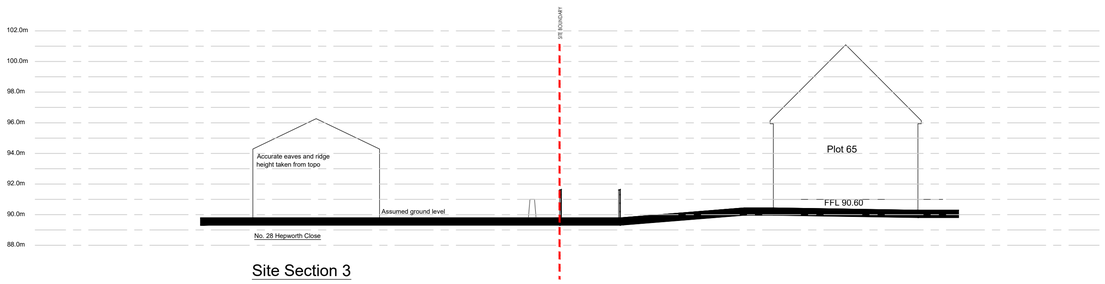

Site Section 3



Site Section 4

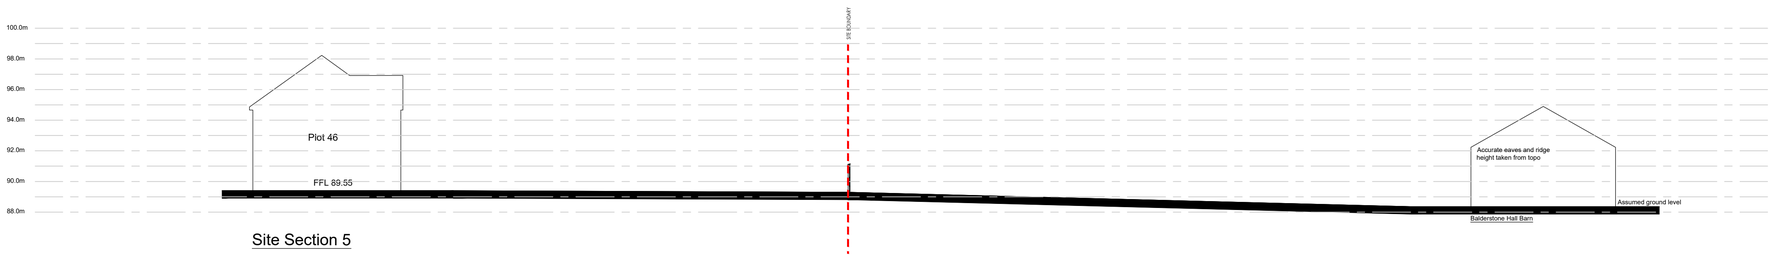

Site Section 5

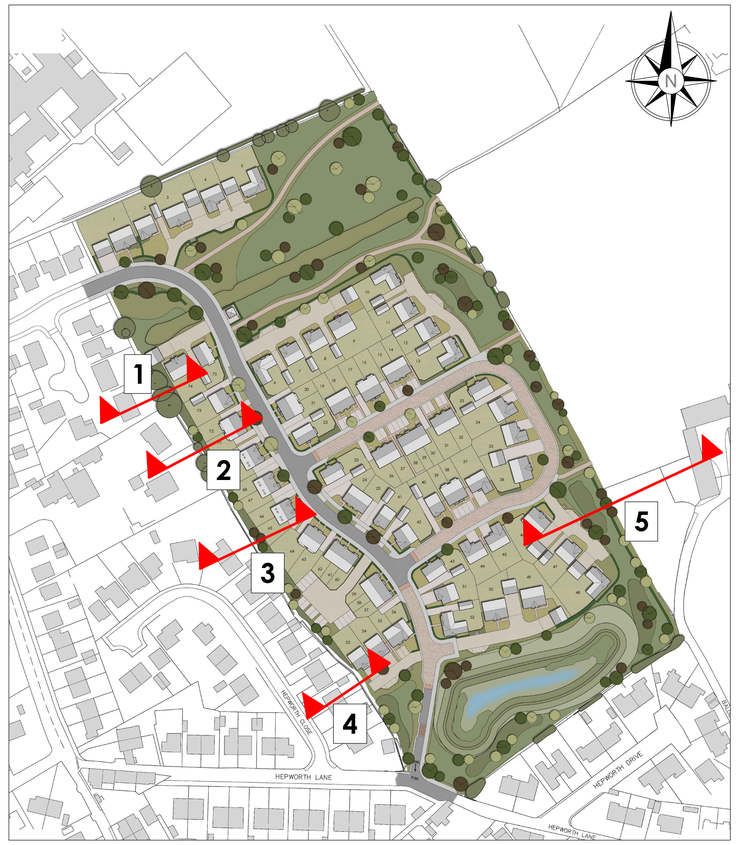

SITE PLAN SHOWING SITE SECTION LOCATIONS
NOT TO SCALE

SITE SECTIONS - 1:200

NOTE: Levels are shown for illustrative purposes only and are subject to detail design +/- 0.5m change

0m 4m 8m 12m 16m 20m

A Key plan updated. Nov 25

SITE SECTIONS - 2520-SS-02A
WOODWARD COURT, MIRFIELD
BELLWAY HOMES
SCALE:1:200@A1 - NOVEMBER 2025

PARKER PEEL
ARCHITECTURAL
e info@parkerpeel.co.uk **w** www.parkerpeel.co.uk **t** 01924 921 860