WOODWARD COURT, **MIRFIELD**

Bellway

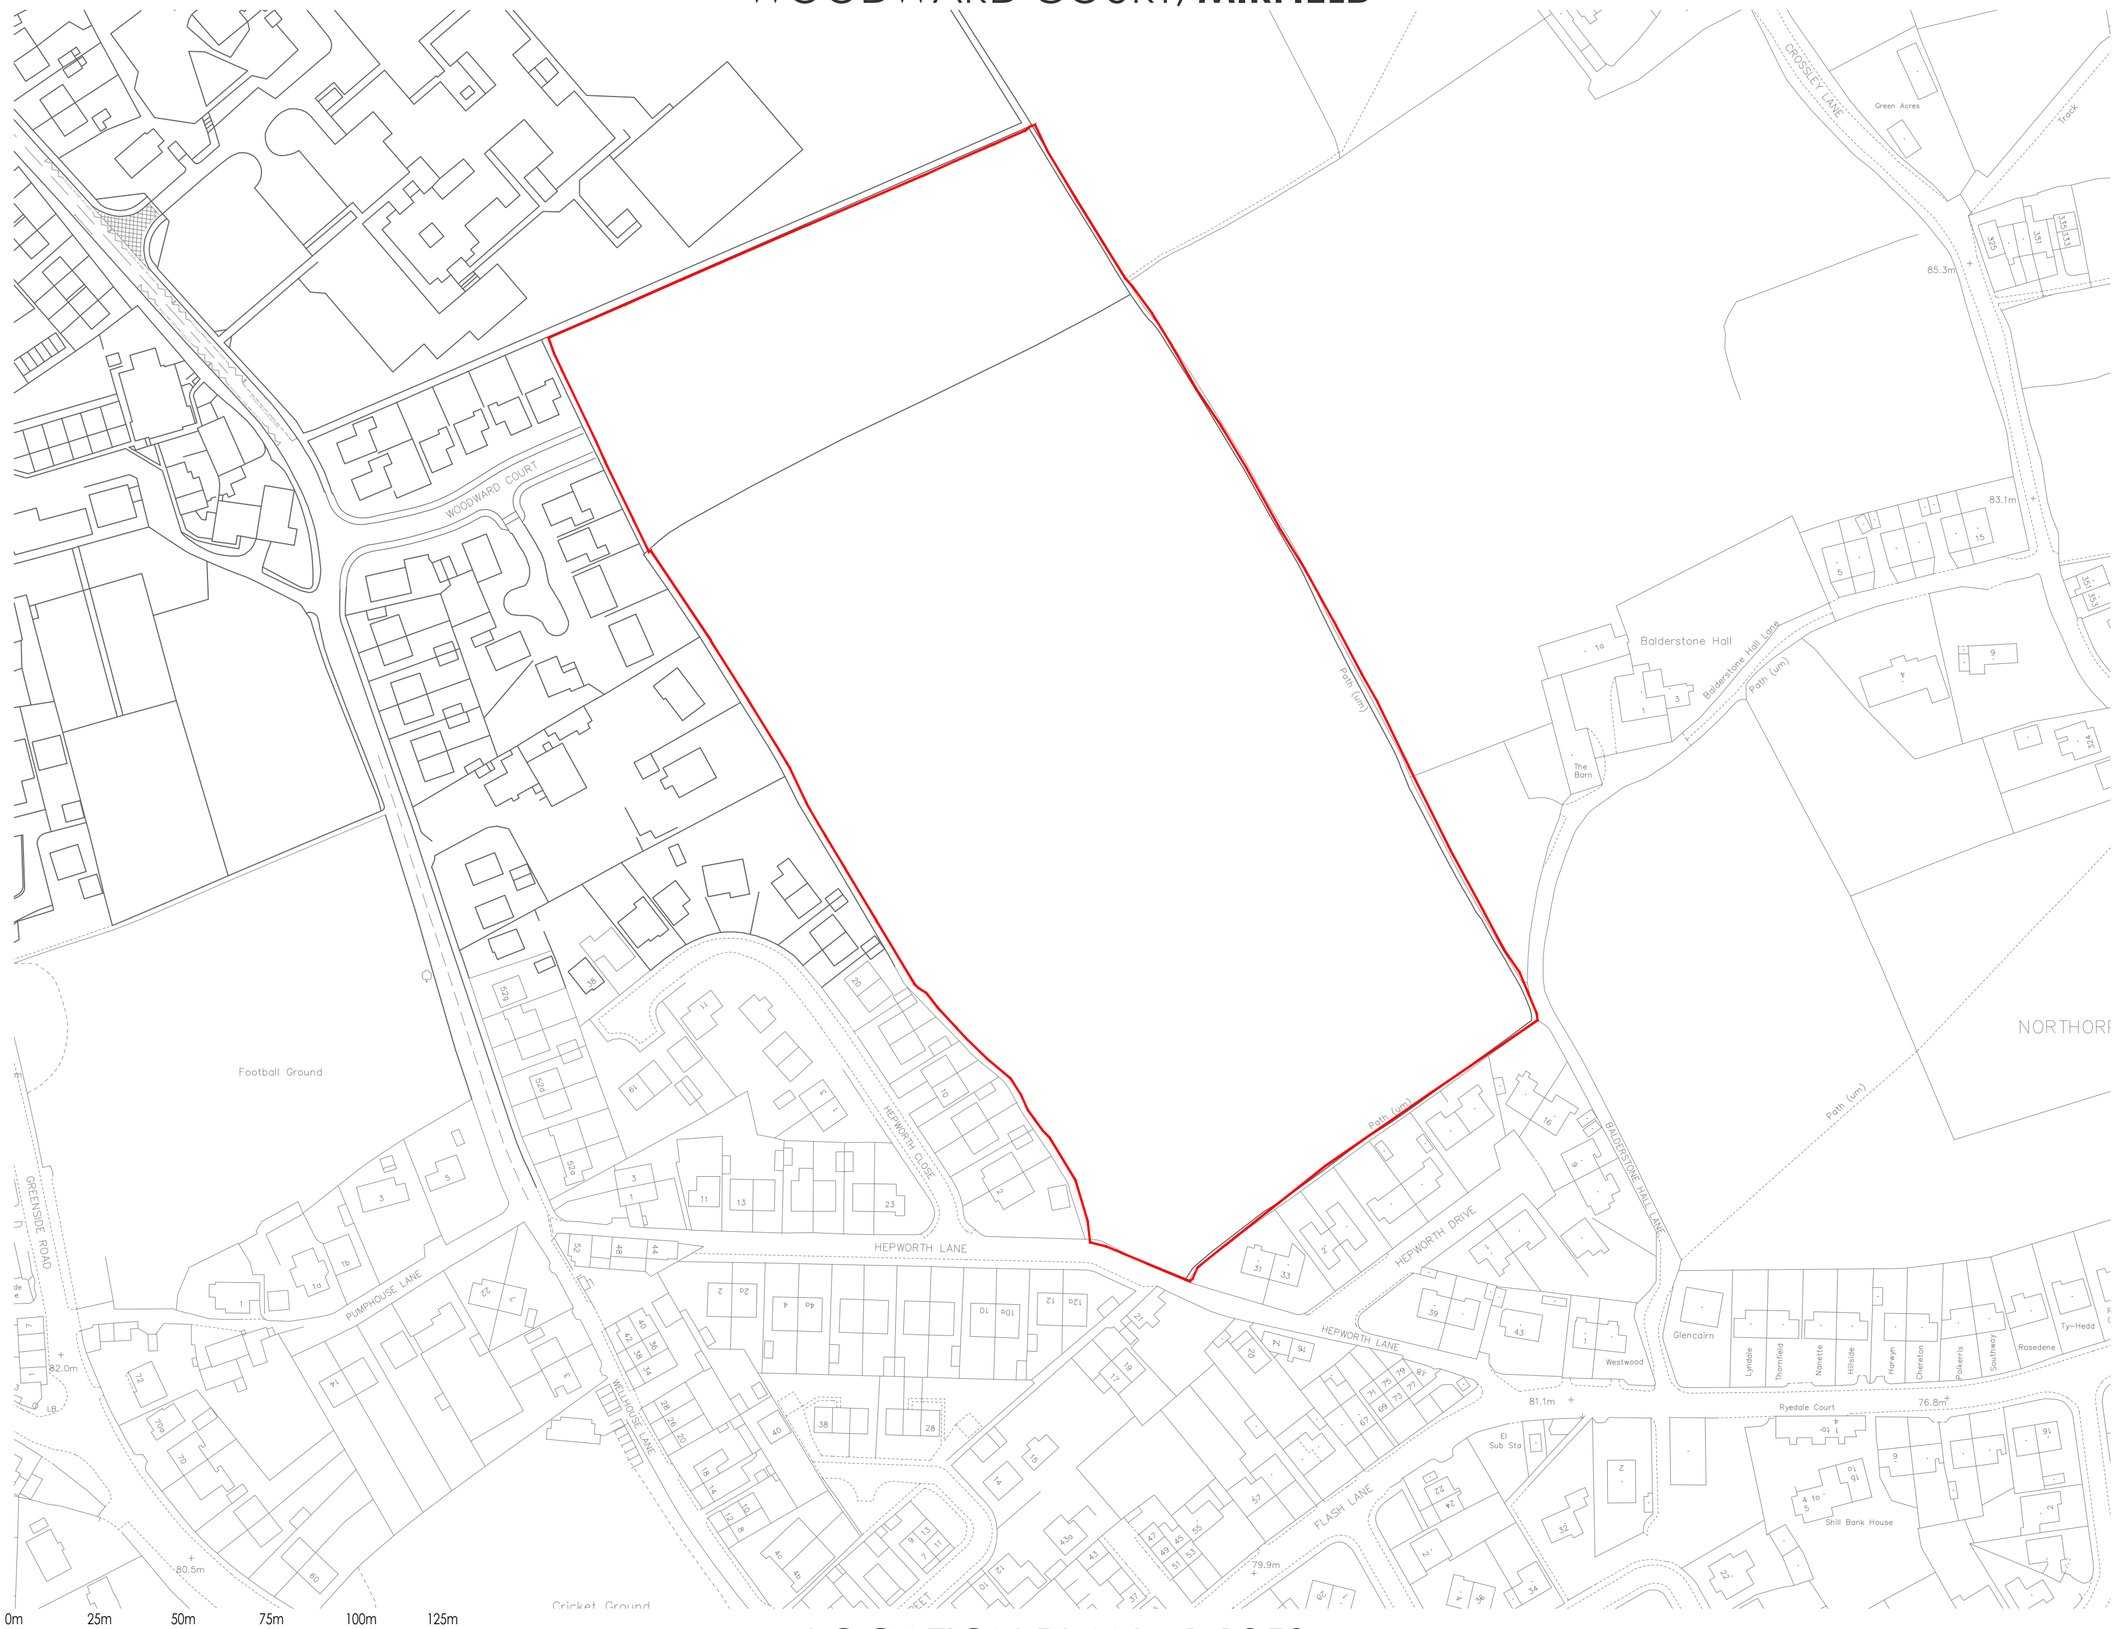

LOCATION PLAN - 1:1250

DRAWING LEGEND:

RED LINE BOUNDARY

LOCATION PLAN - 2520-LP-01
WOODWARD COURT, MIRFIELD
BELLWAY HOMES
SCALE:1:1250@A2 - NOVEMBER 2025

PARKER PEEL
ARCHITECTURAL
e info@parkerpeel.co.uk w www.parkerpeel.co.uk t 01924 921 860