Key

Tree Survey Reference
Tree number at quality categorisation, to be read in conjunction with Arboricultural Survey Schedule. Astrix * indicates tree not included on topographical survey; location to be surveyed. (T = Individual tree, G = Group, W = Woodland, H = Hedgerow)

T001 C1

Root Protection Area
Calculated in accordance with BS5837:2012.

BS5837 Tree Quality Categorisation

Category A
High quality

Category B
Moderate quality

Category C
Low quality

Category U
Unsuitable for retention

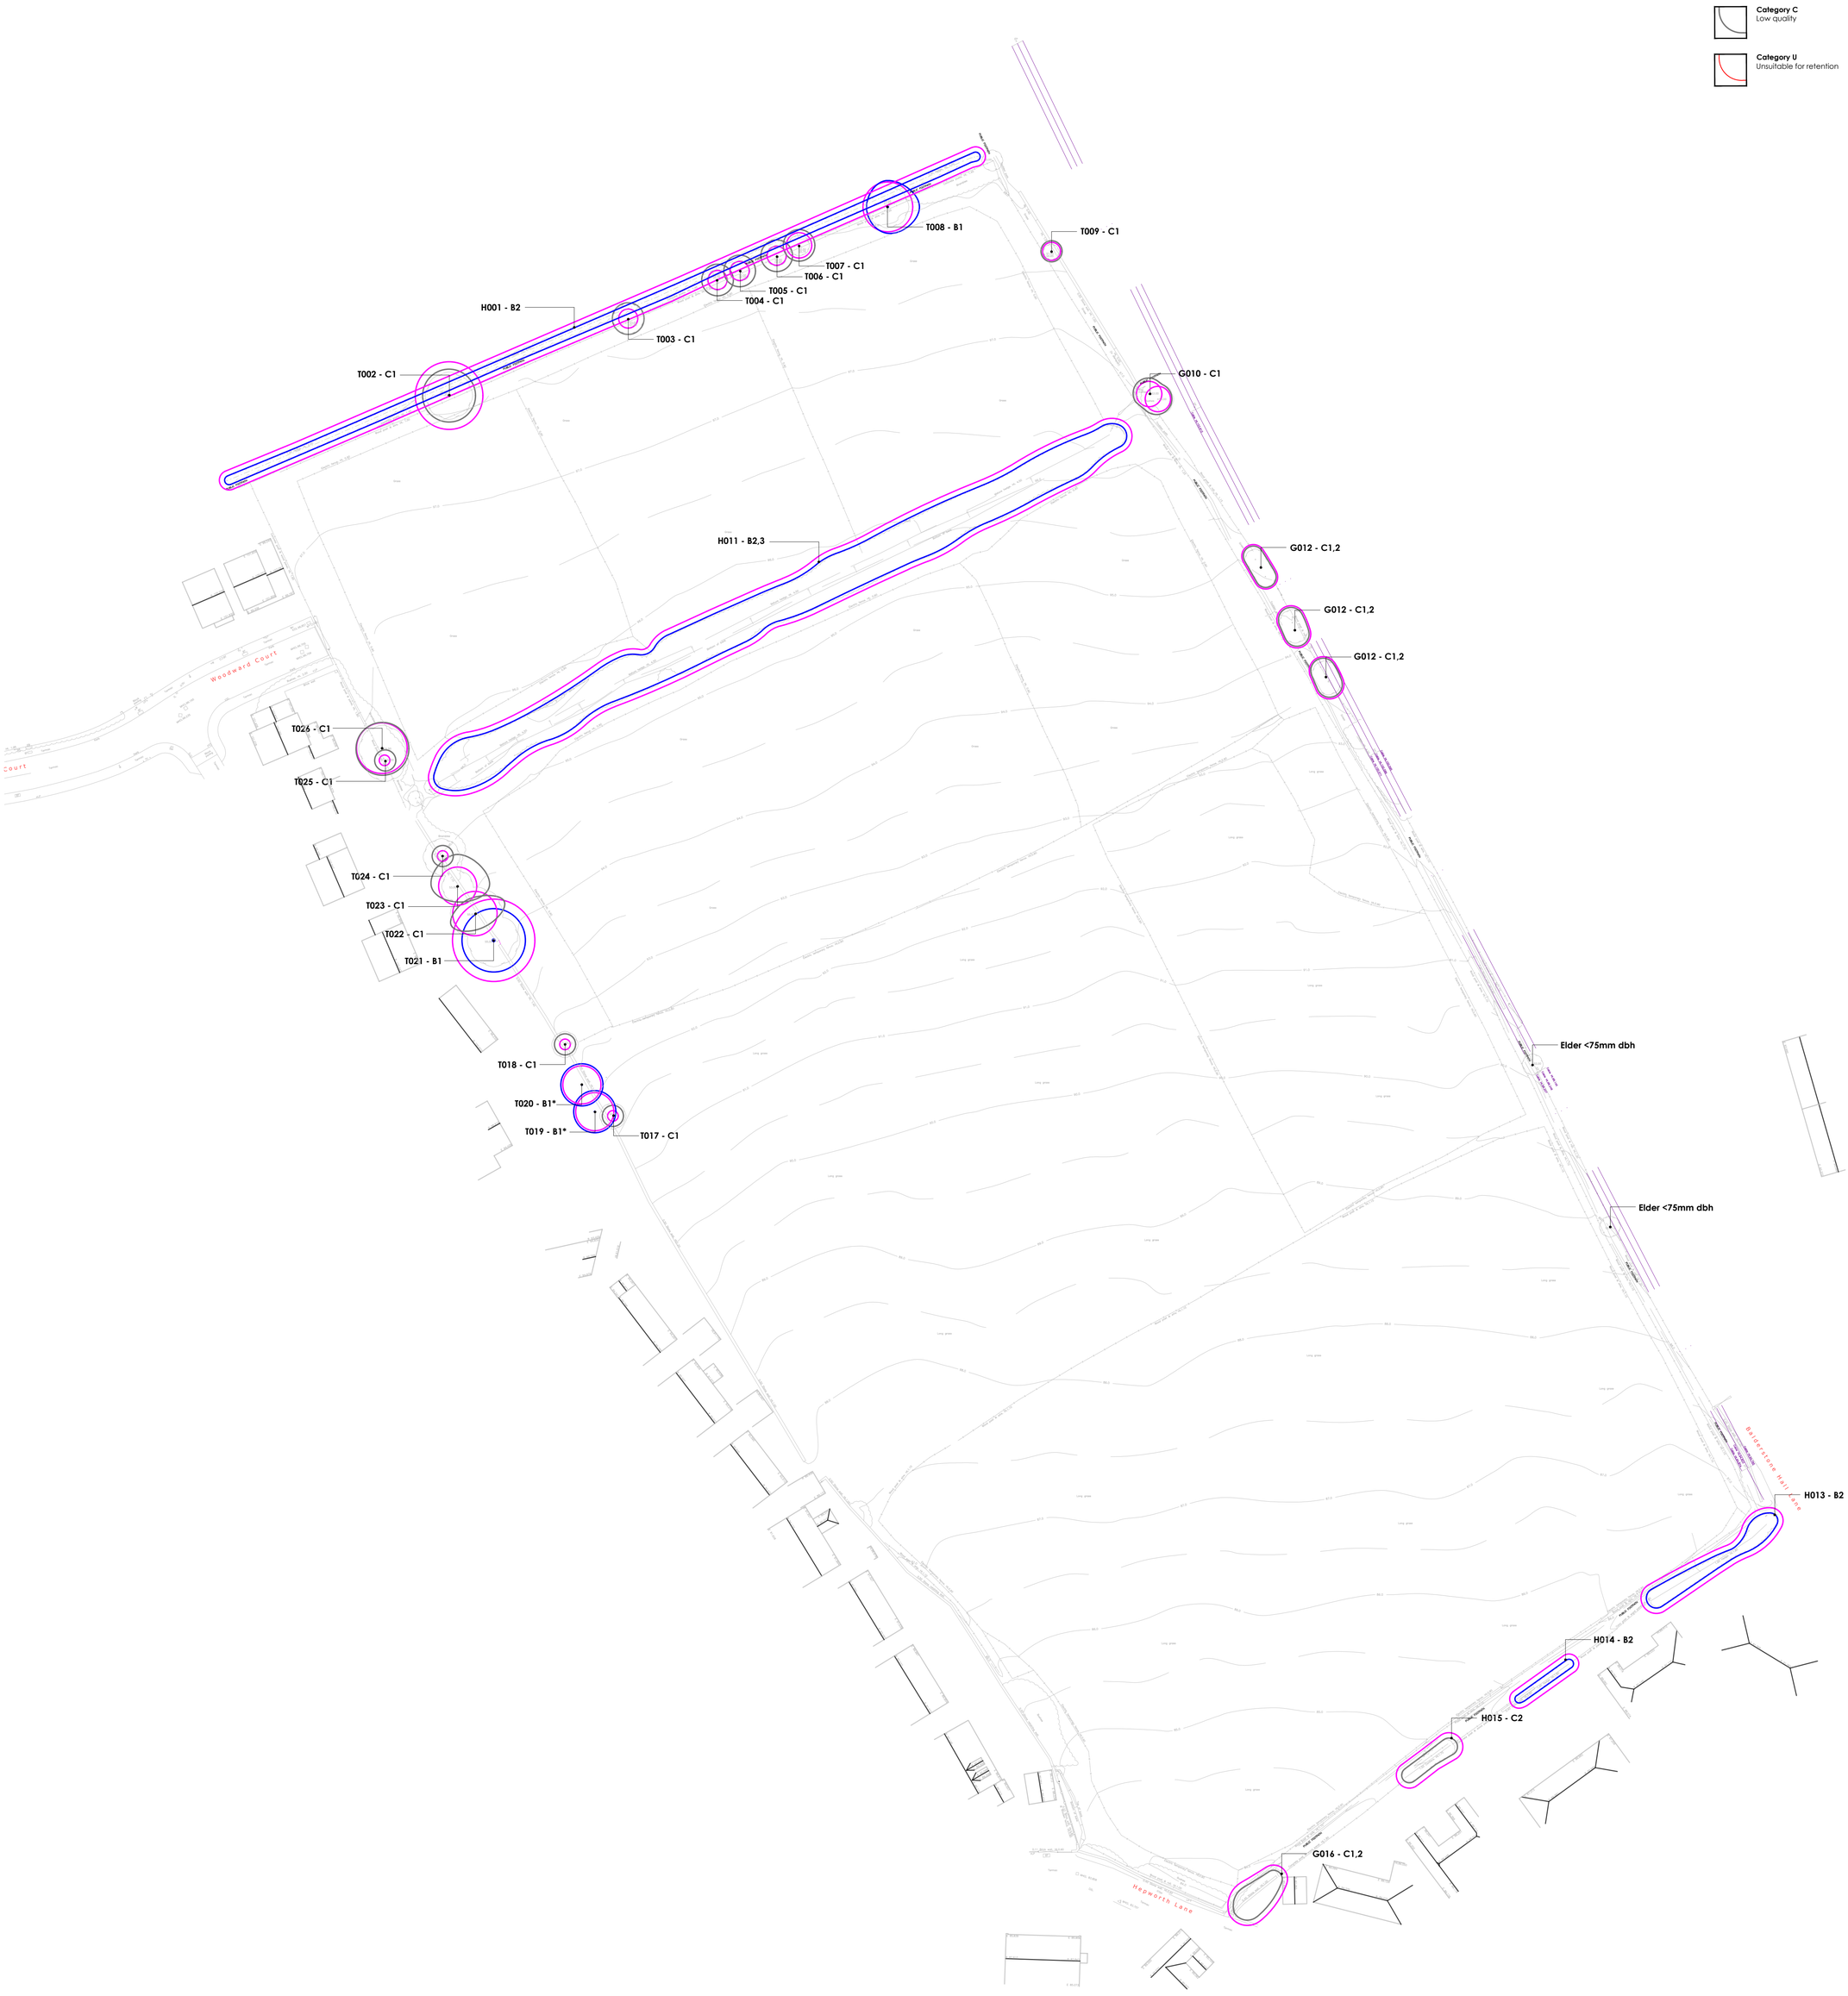

Landscape Institute Registered Practice

NORTH

Scale Bar

0m 10m 20m 30m 40m 50m

tel: 01530 265688 | email: info@golbyandluck.co.uk | web: www.golbyandluck.co.uk

This drawing has been produced by GOLBY AND LUCK LTD © all rights reserved. Ordnance Survey Licence No. AC0000816156 registered with ProMAP

Office: 207 Leicester Road, Ibstock, Leicestershire, LE67 6HP

Location Plan

01

Rev	Date	Notes	Int.

Project
Land of Woodward Court, Mirfield

Drawing title
Tree Constraints Plan
(Sheet 1 of 1)

Status
PLANNING

Client
Bellway Homes

Scale	Drawn By	Checked By
1:500 @ A0	DC	APF

Date	Reference
23/09/2025	**GLY0209 AR01**

golby+luck
landscape architects