
WOODWARD COURT, **MIRFIELD**

Bellway

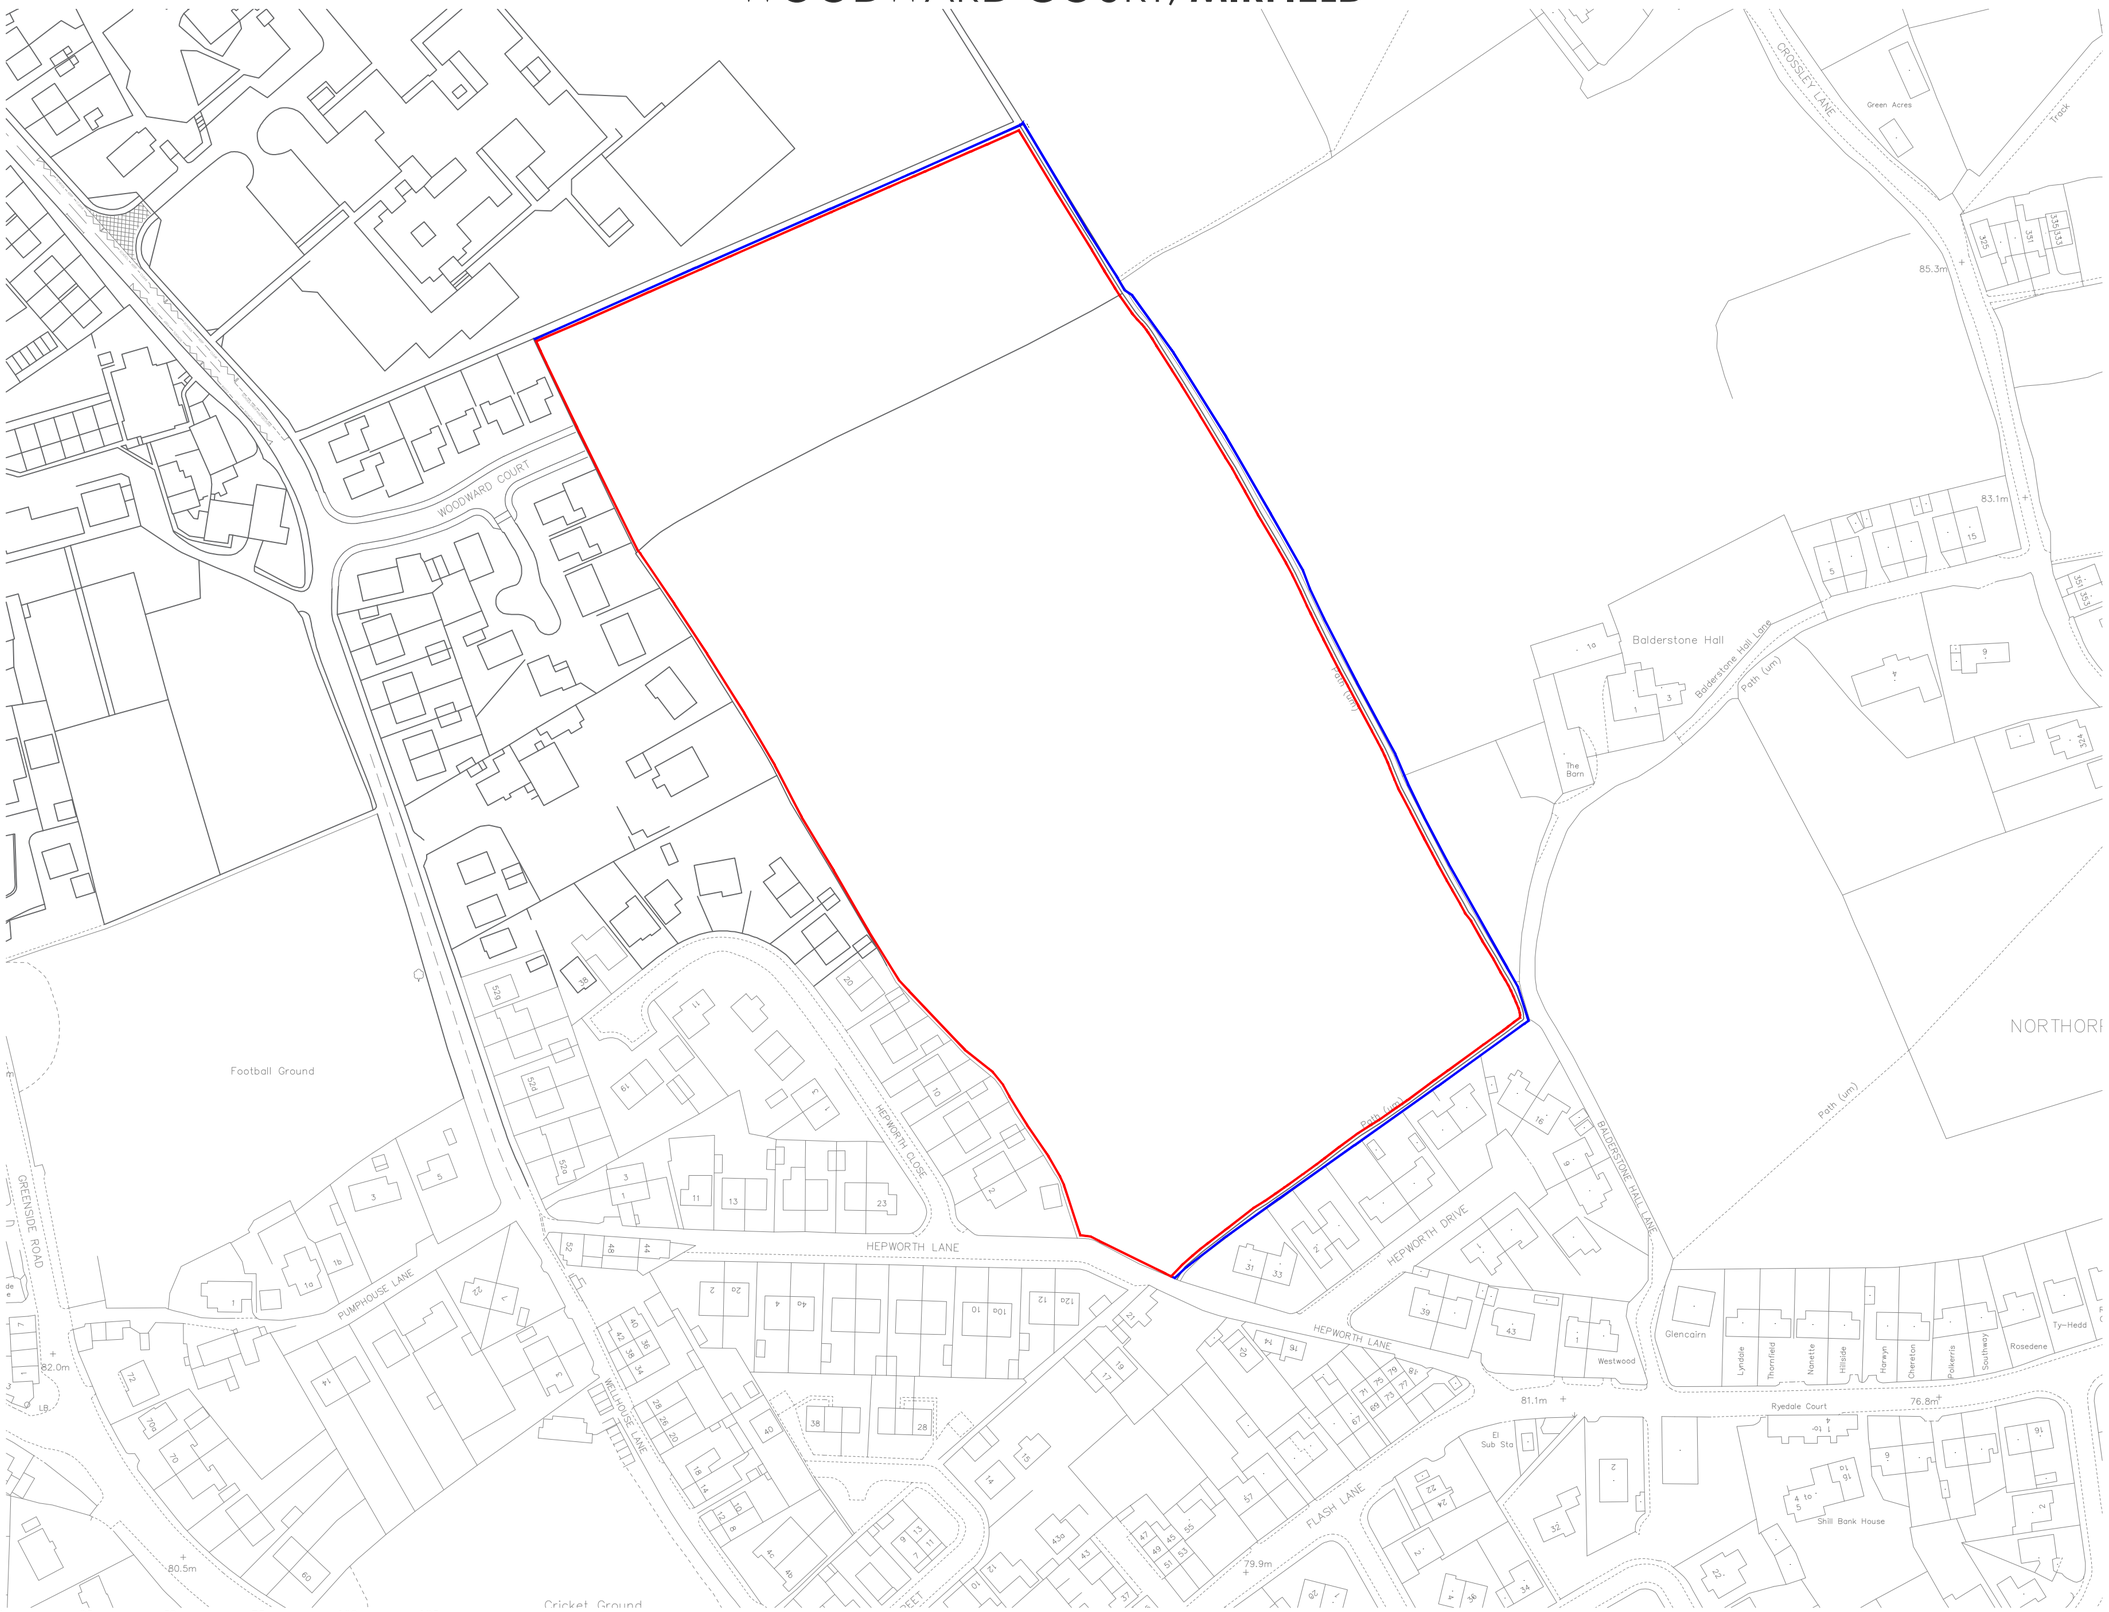

LOCATION PLAN - 1:250

DRAWING LEGEND:

RED LINE BOUNDARY

OWNERSHIP BOUNDARY

A Redline boundary amended. Jun 26

LOCATION PLAN - 2520-LP-01A
WOODWARD COURT, MIRFIELD
BELLWAY HOMES
SCALE:1:1250@A2 - NOVEMBER 2025

PARKER PEEL
ARCHITECTURAL
e info@parkerpeel.co.uk w www.parkerpeel.co.uk t 01924 921 860