
WOODWARD COURT, **MIRFIELD**

Bellway

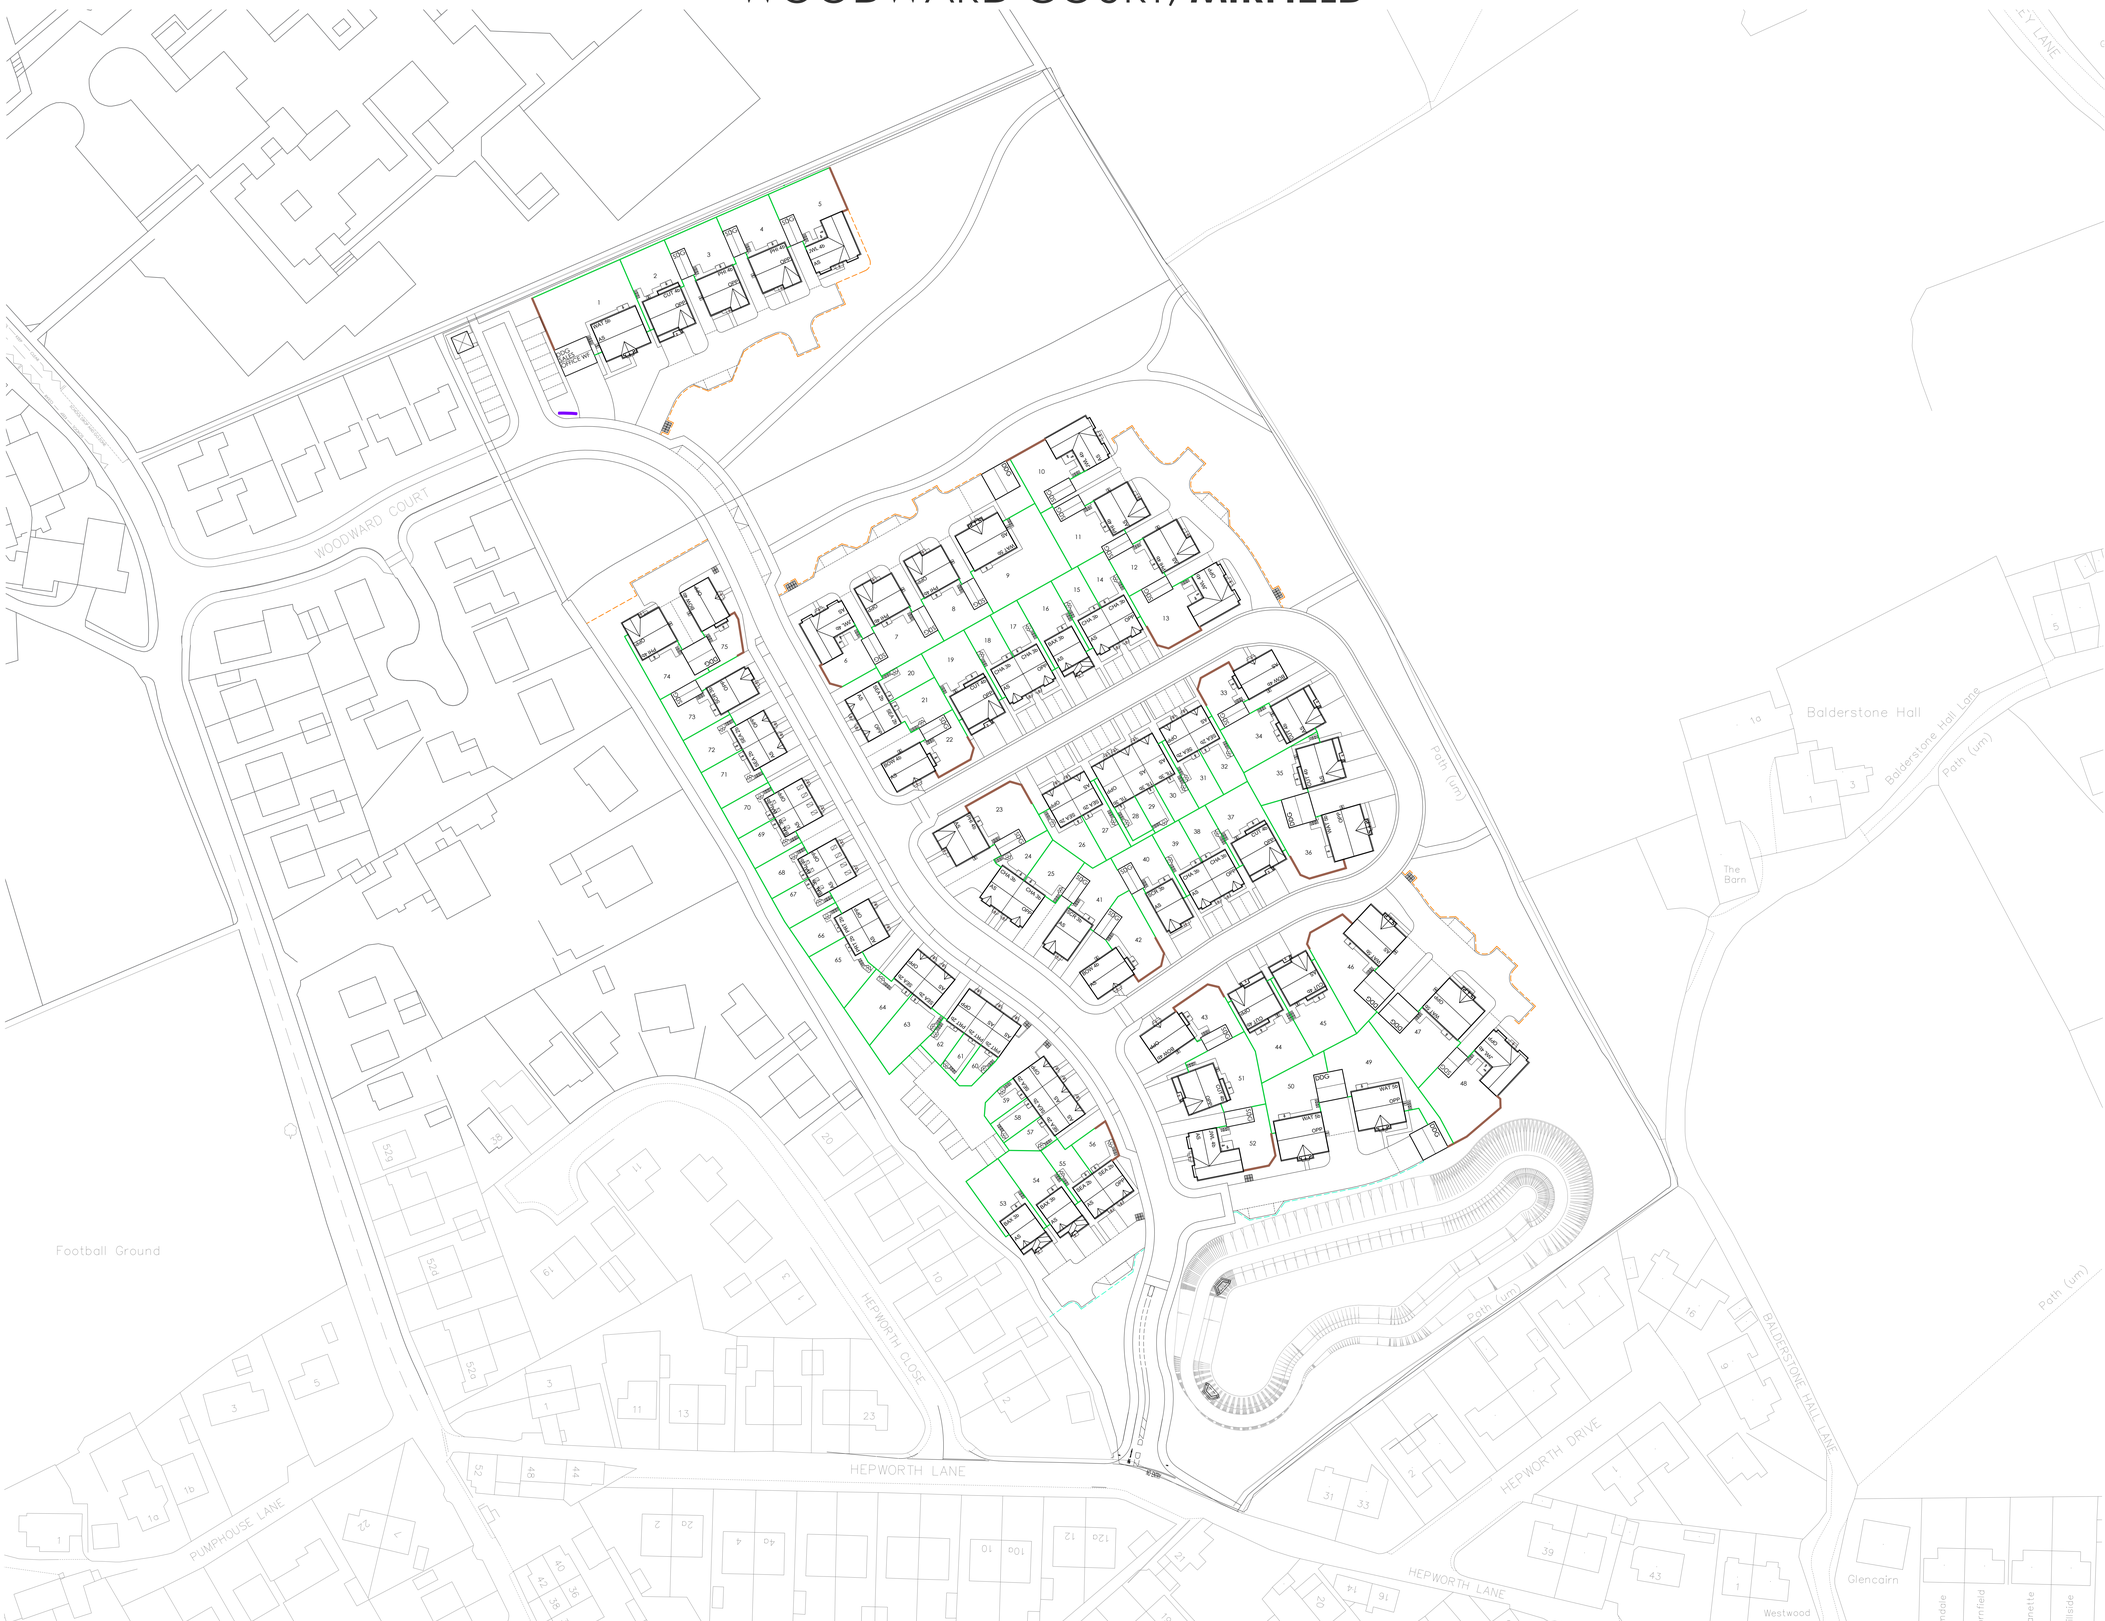

DRAWING LEGEND:

1800mm HIGH RECONSTITUTED STONE WALL

1800mm FEATHERBOARD BOUNDARY FENCE

SITE NAME

DRYSTONE WALL WITH NAMEPLATE

450mm KNEE RAIL

1200mm METAL ESTATE RAILING

0m 10m 20m 30m 40m 50m

D	Updated to suite latest Site Layout Rev N.	Jul 26
C	Layout update to clients comments.	Jul 26
B	1200mm Metal Estate Railing added to shared drives on southern extents.	Jul 26
A	Knee rails amended around shared drives.	Nov 25

BOUNDARY TREATMENT PLAN - 2520-SI-04D
WOODWARD COURT, MIRFIELD
BELLWAY HOMES
SCALE:1:500@A0 - NOVEMBER 2025

PARKER PEEL
ARCHITECTURAL
e info@parkerpeel.co.uk **w** www.parkerpeel.co.uk **t** 01924 921 860

BOUNDARY TREATMENT PLAN - 1:500