

DO NOT SCALE

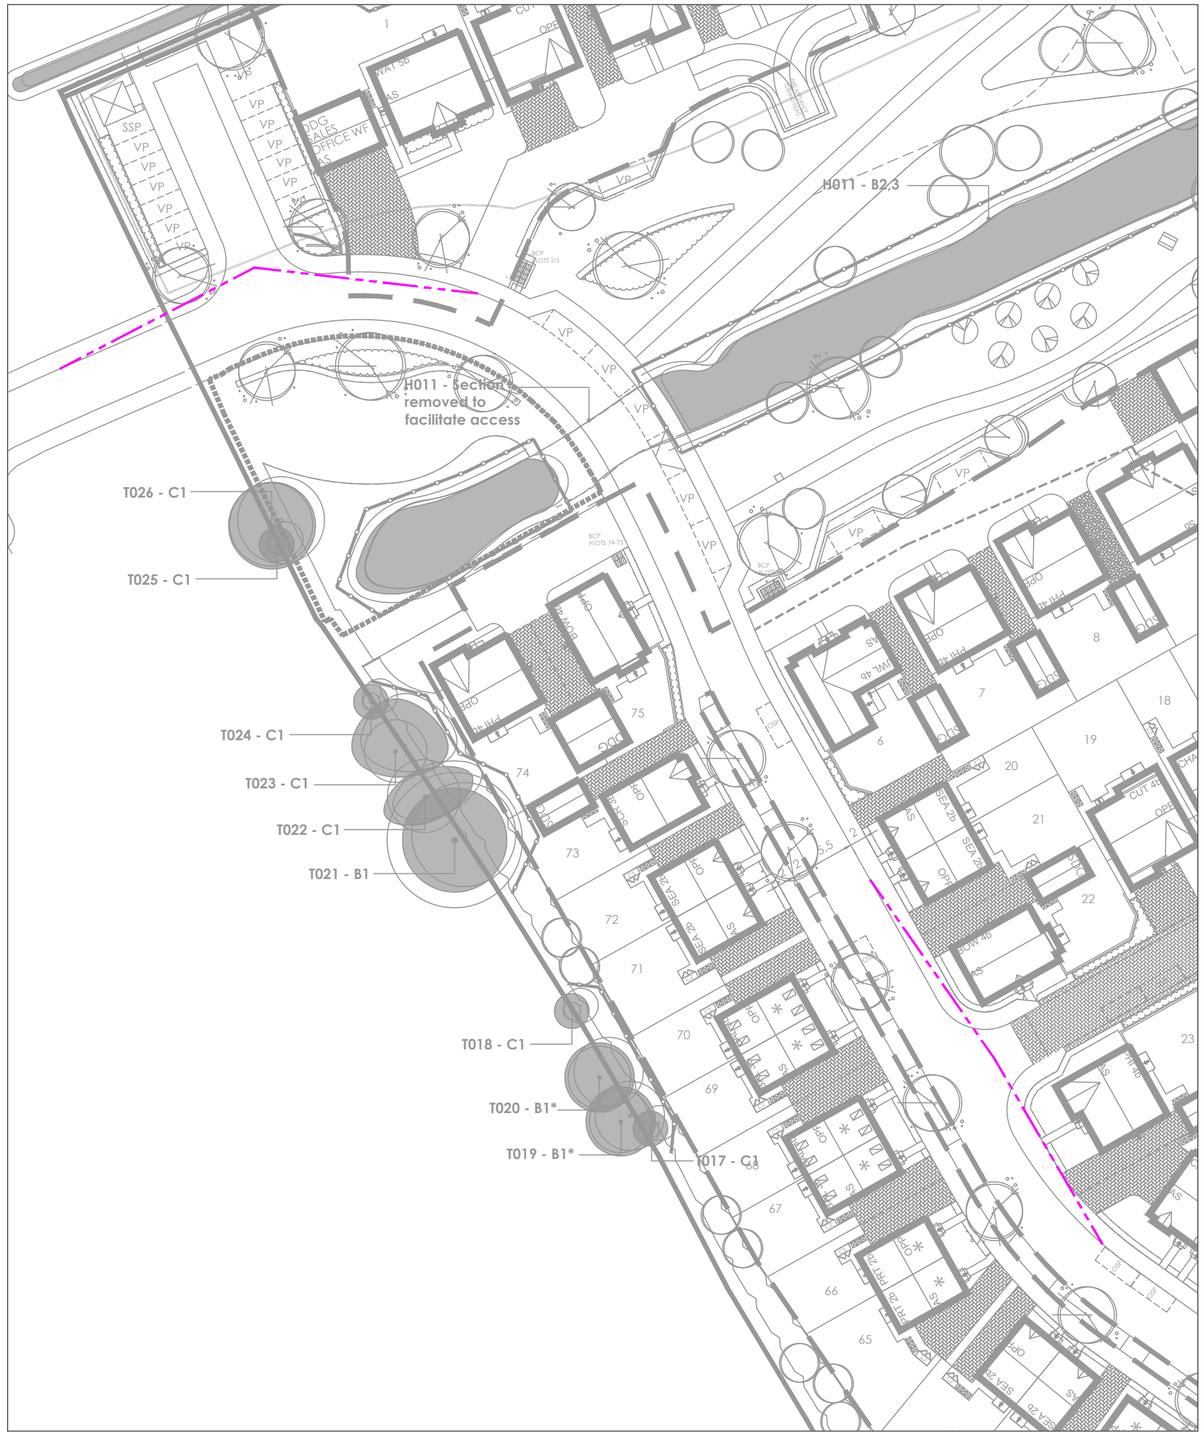

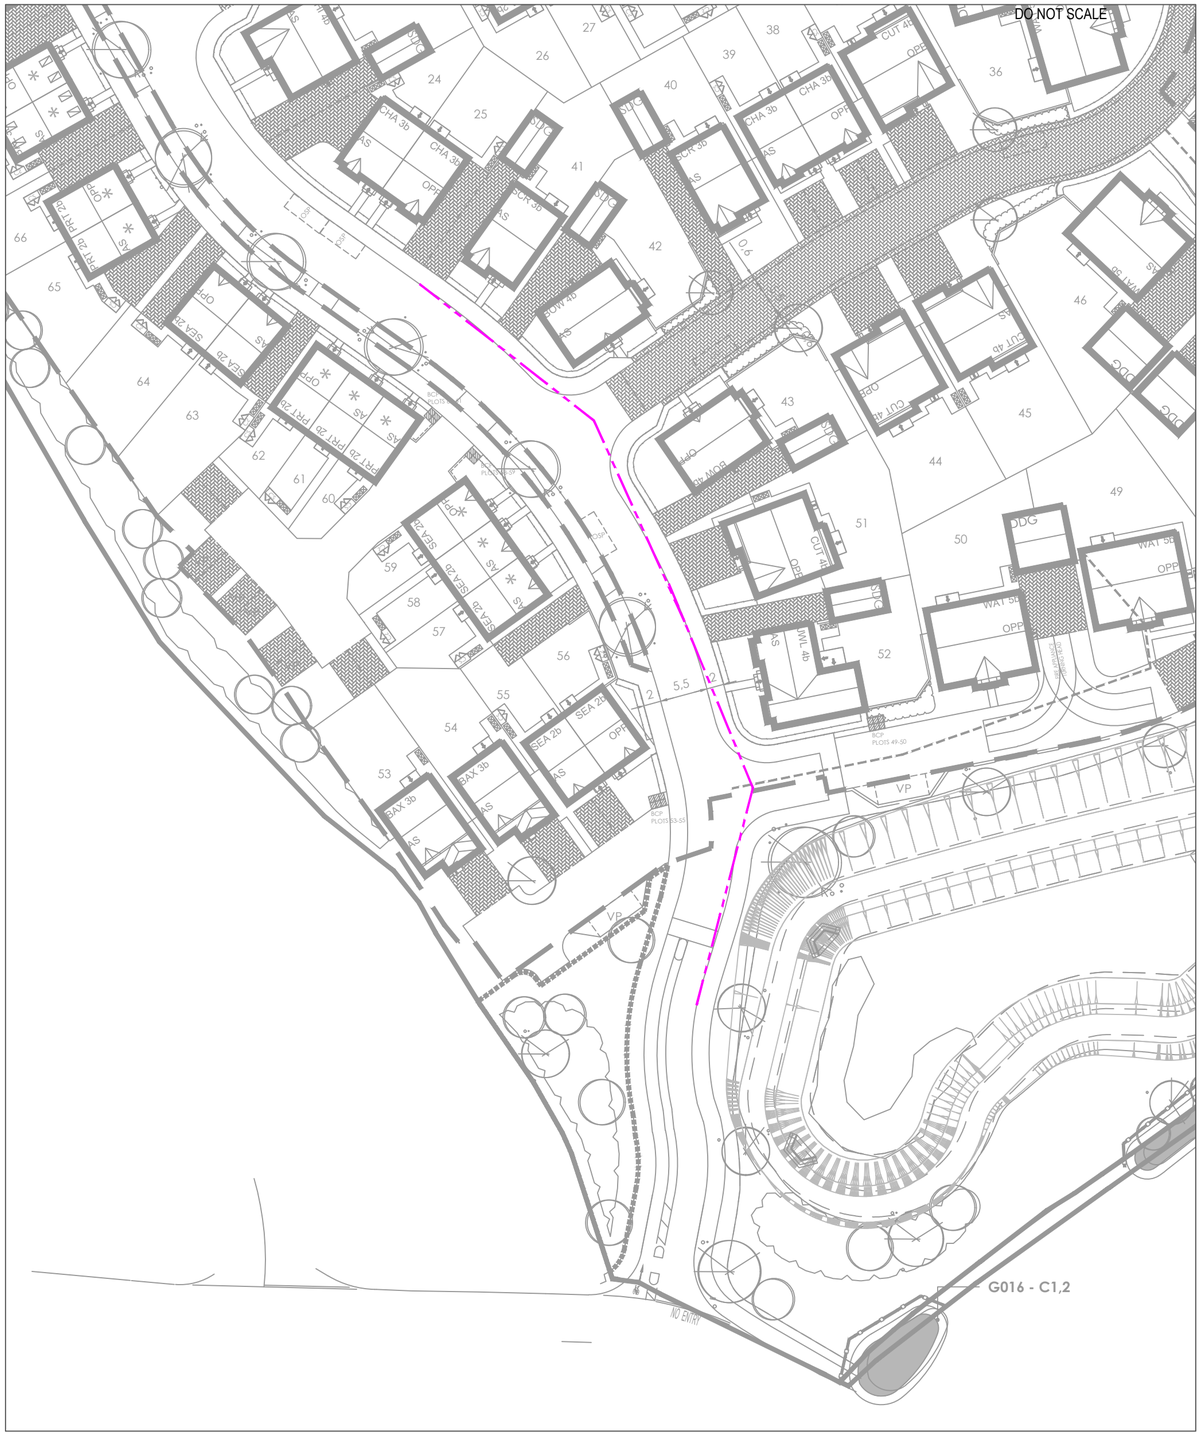

KEY:

2.4M X 25M JUNCTION VISIBILITY SPLAY BASED ON 20MPH SPEED LIMIT

1. OPTIMA DRAWING BASED ON PARKER PEEL SITE LAYOUT DRAWING NUMBER 2520-SI-00N-SITE LAYOUT

REV	DATE	BY	DESCRIPTION	CHK	APP
-	16/07/26	EJ	INITIAL ISSUE	PMO	PMO

STATUS

PROJECT: WOODWARD COURT, MIRFIELD

CLIENT: BELLWAY HOMES

DRAWING TITLE: JUNCTION VISIBILITY SPLAYS

CHECKED	APPROVED	DRG No.	
PMO	PMO	25033/IN/03	
DRAWN BY:	SCALE @ A2	DATE	REV.
EJ	1:500	JULY 2026	-

OPTIMA
Intelligent Highway Solutions
Suite 1, 3rd Floor, Goodbard House, Infirmary Street
Leeds LS1 2JP
optimahighways.com
T 0113 245 1679