DO NOT SCALE

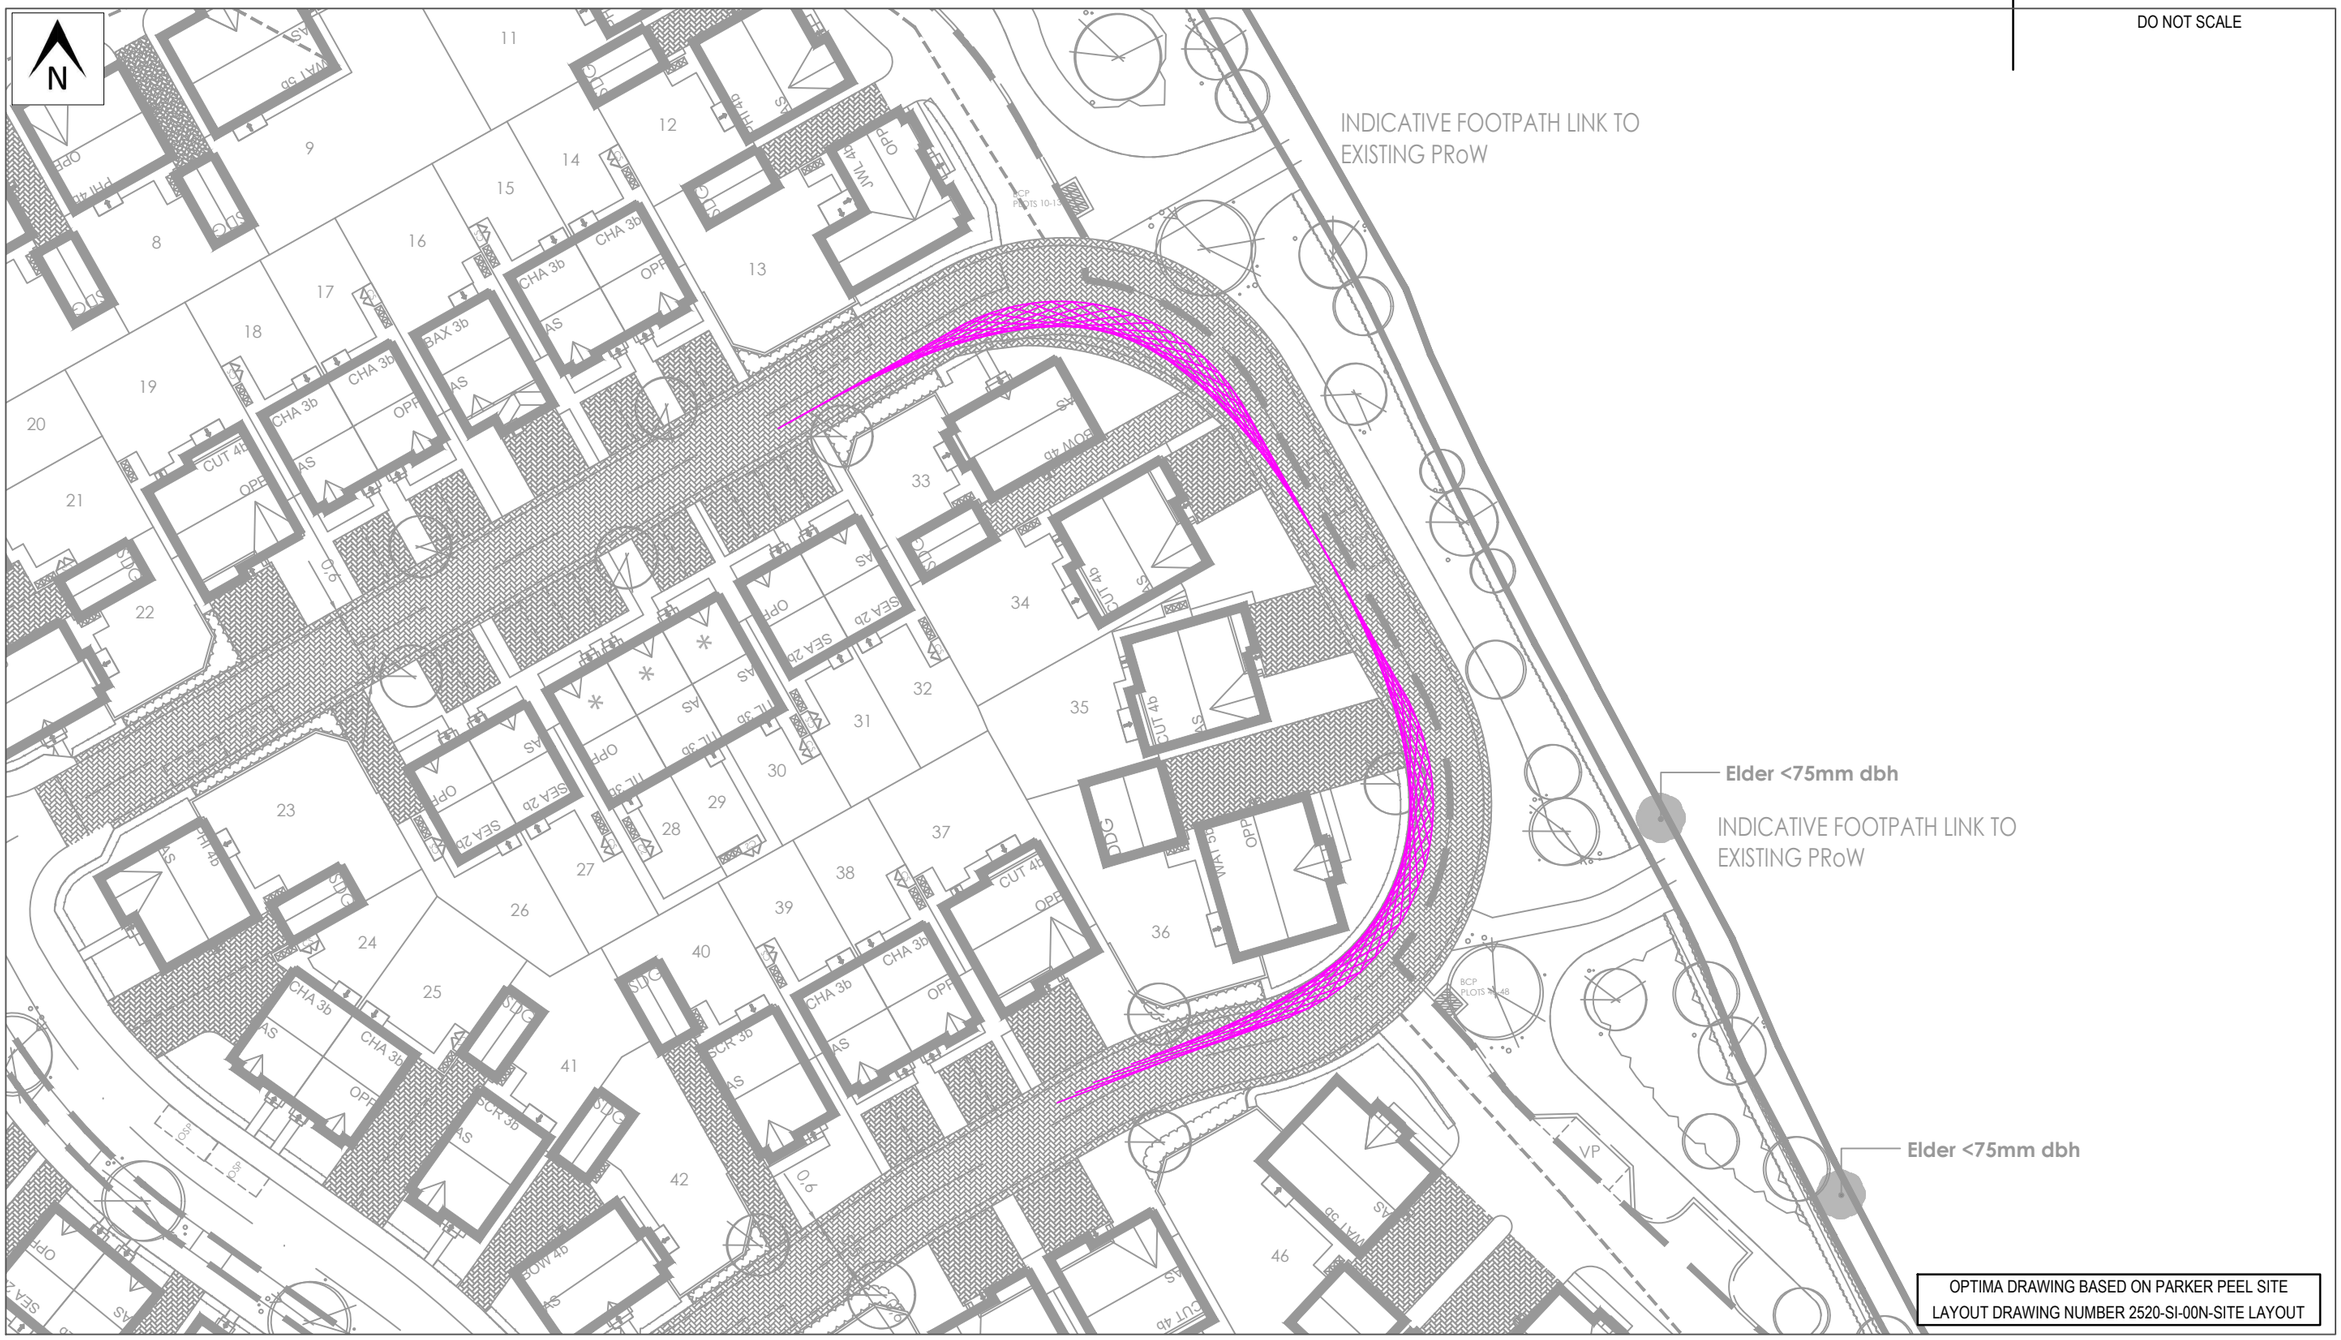

KEY:

17M VISIBILITY SPLAY IN ACCORDANCE WITH MFS FOR A 15MPH DESIGN SPEED. THIS IS CONSIDERED ACCEPTABLE AS IT IS ON A VERY LOW TRAFFIC, LOW SPEED AND SHARED SURFACE STREET. A 15MPH DESIGN SPEED ACCORDS WITH THE KIRKLEES DESIGN GUIDE FOR A SHARED SURFACE STREET AND IS PARTICULARLY APPROPRIATE AROUND BENDS WHERE DRIVERS WLL BE TRAVELLING SLOWER.

REV	DATE	BY	DESCRIPTION	CHK	APP
-	16/07/26	EJ	INITIAL ISSUE	PMO	PMO

STATUS: PRELIMINARY

PROJECT: WOODWARD COURT, MIRFIELD

CLIENT: BELLWAY HOMES

DRAWING TITLE: FORWARD VISIBILITY SPLAYS

CHECKED	APPROVED	DRG No.	
PMO	PMO	25033/IN/04	
DRAWN BY:	SCALE @ A3	DATE	REV.
EJ	1:500	JULY 2026	-

OPTIMA
Intelligent Highway Solutions
Suite 1, 3rd Floor, Goodbard House, Infirmary Street
Leeds LS1 2JP
optimahighways.com T 0113 245 1679