


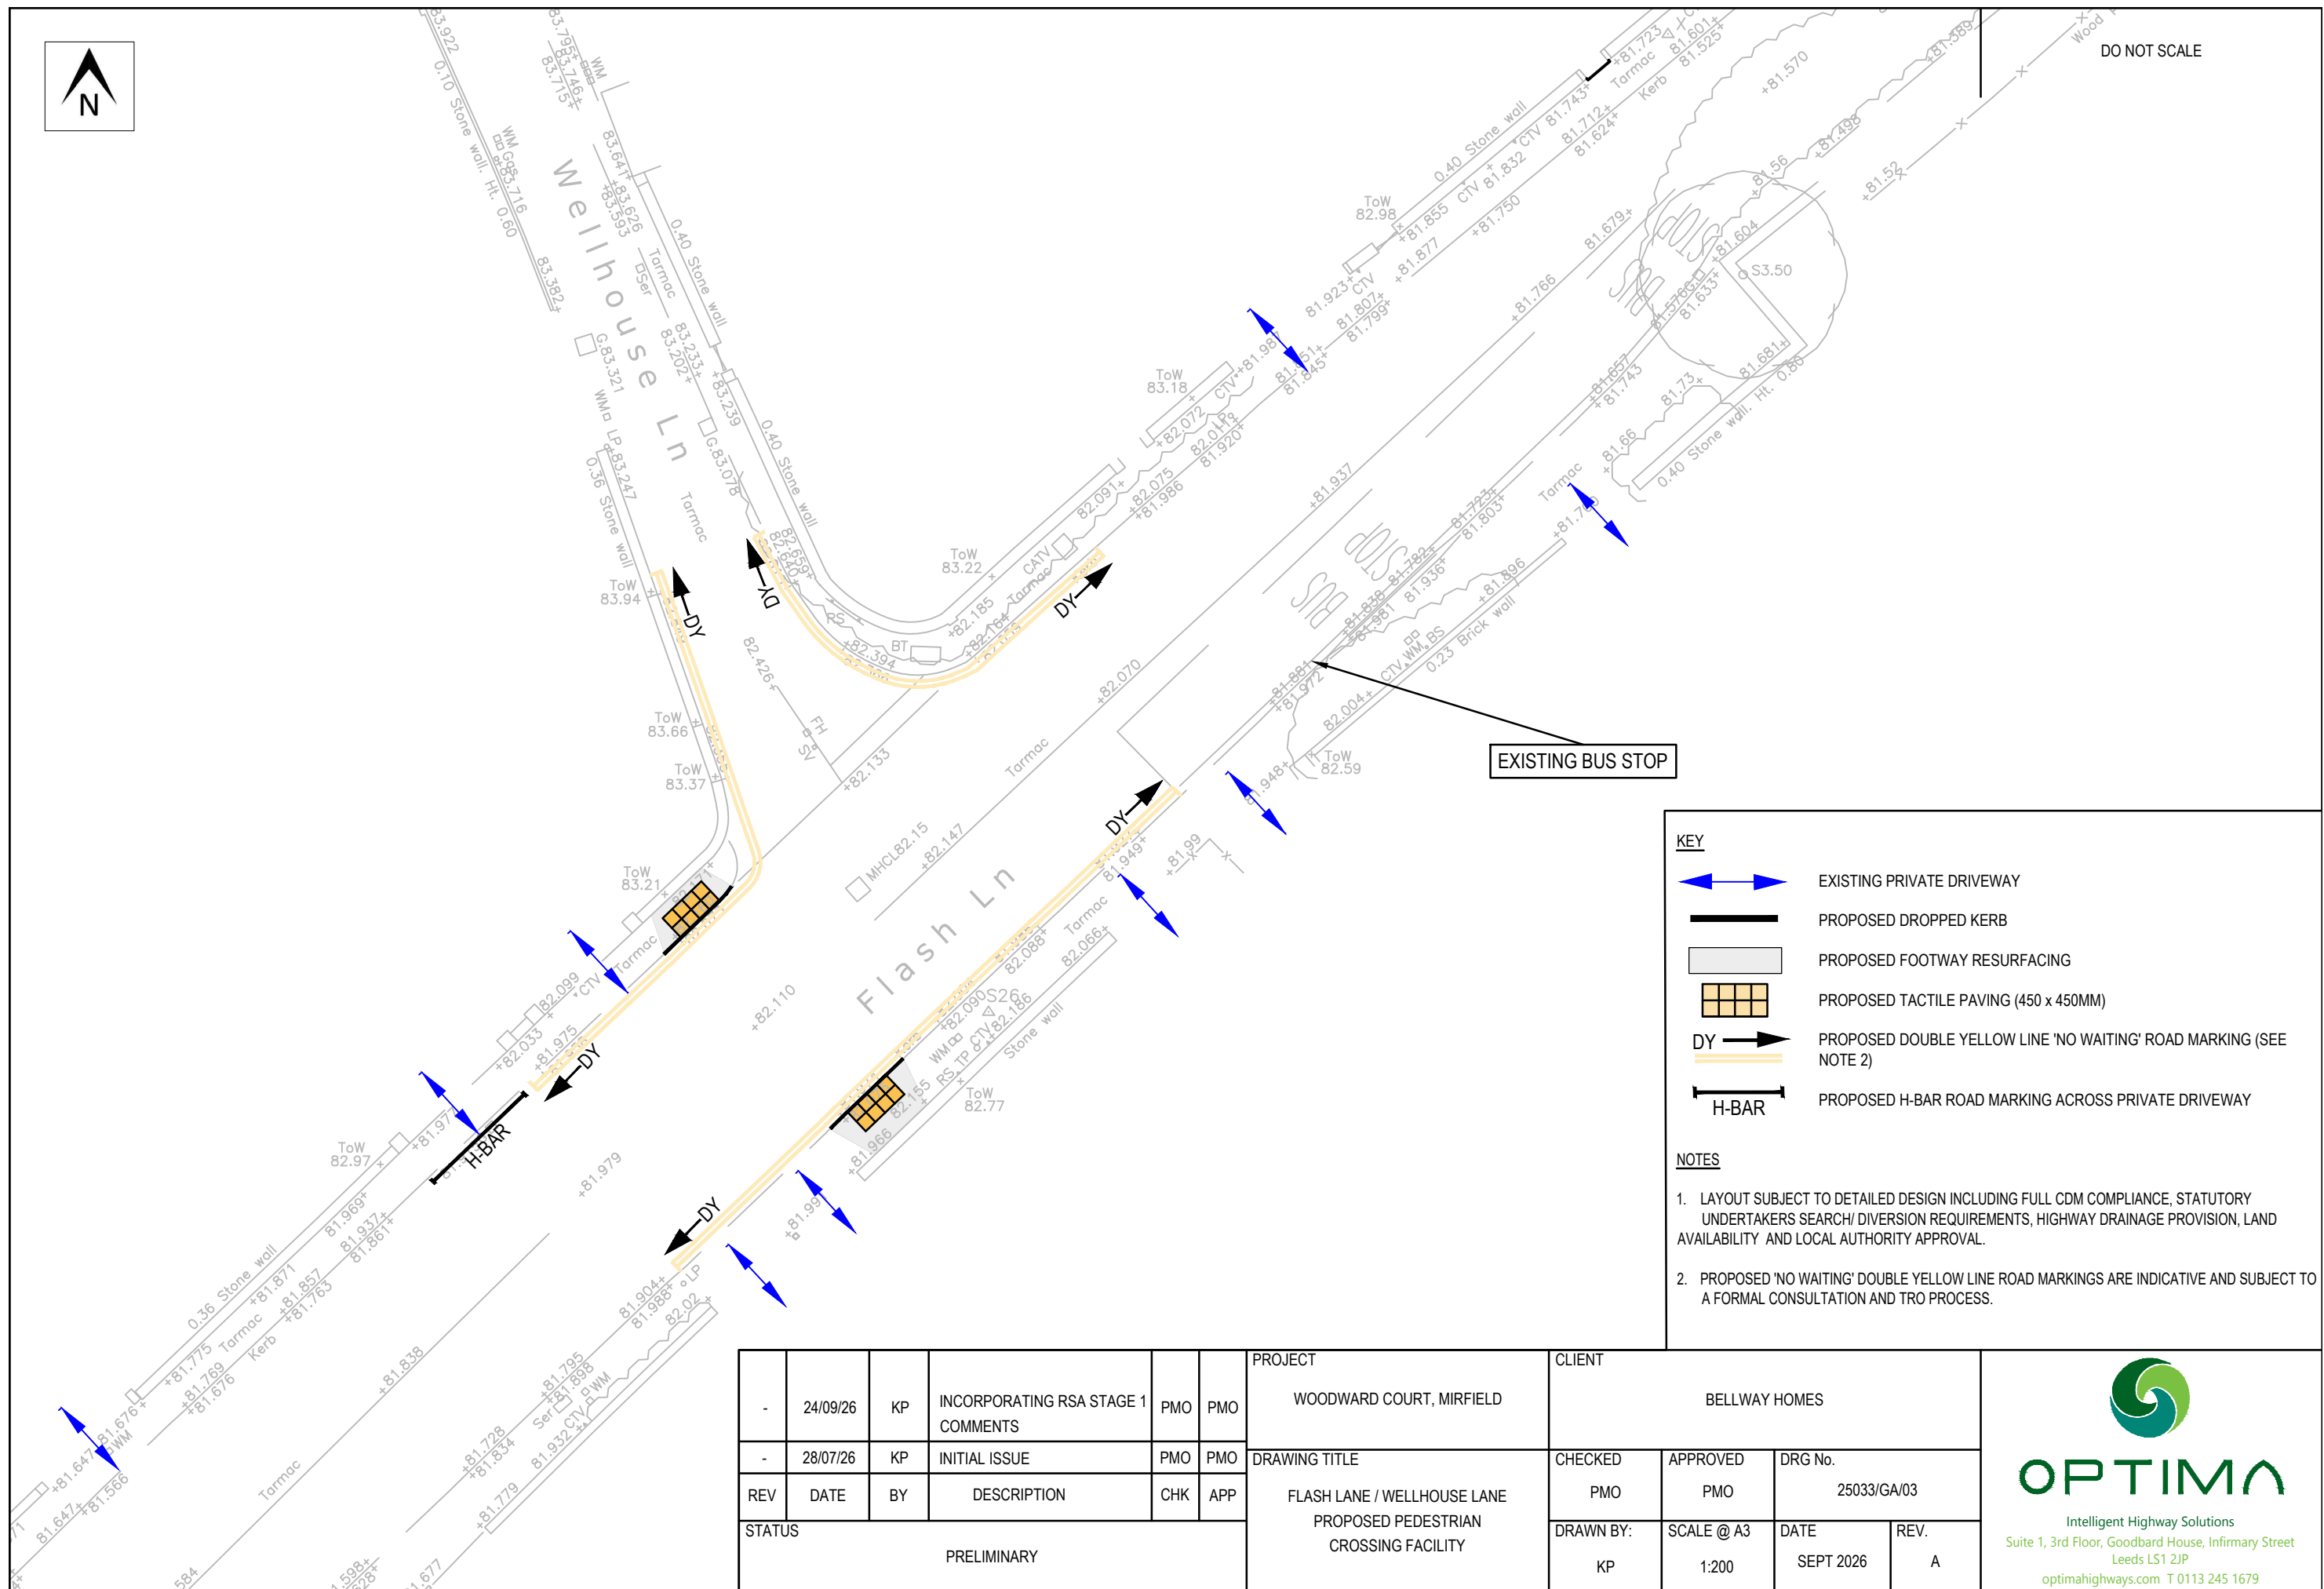

-	24/09/26	KP	INCORPORATING RSA STAGE 1 COMMENTS	PMO	PMO
-	28/07/26	KP	INITIAL ISSUE	PMO	PMO
REV	DATE	BY	DESCRIPTION	CHK	APP
STATUS			PRELIMINARY		

PROJECT	WOODWARD COURT, MIRFIELD
DRAWING TITLE	FLASH LANE / WELLHOUSE LANE PROPOSED PEDESTRIAN CROSSING FACILITY

CLIENT	BELLWAY HOMES		
CHECKED	APPROVED	DRG No.	
PMO	PMO	25033/GA/03	
DRAWN BY:	SCALE @ A3	DATE	REV.
KP	1:200	SEPT 2026	A


OPTIMA
Intelligent Highway Solutions
Suite 1, 3rd Floor, Goodbard House, Infirmary Street
Leeds LS1 2JP
optimahighways.com T 0113 245 1679