WOODWARD COURT, **MIRFIELD**

Bellway

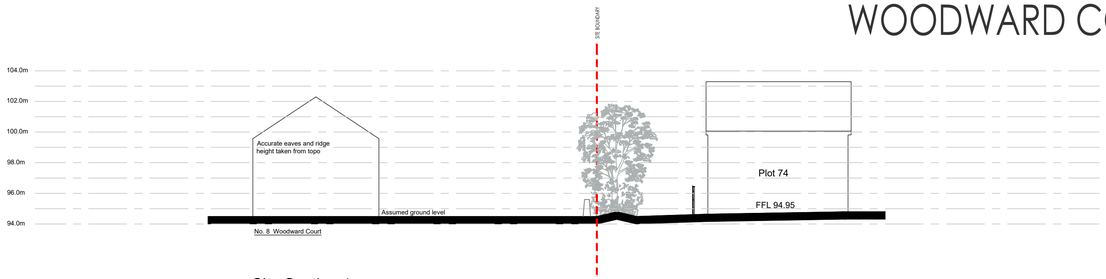

Site Section 1

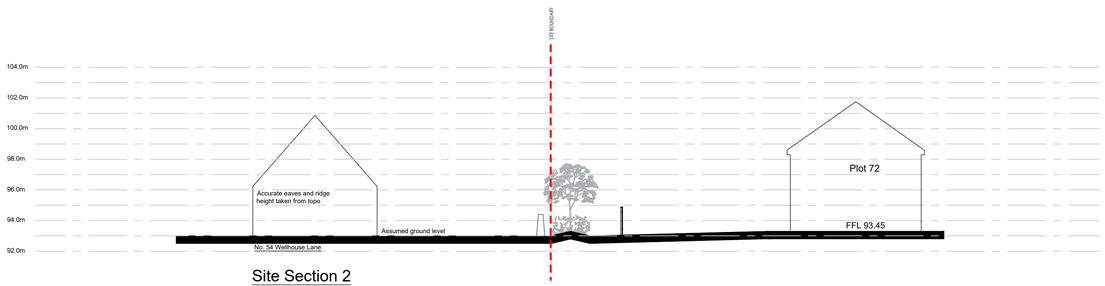

Site Section 2

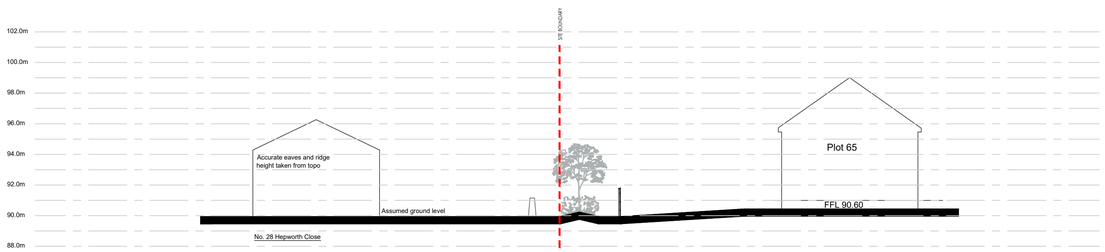

Site Section 3

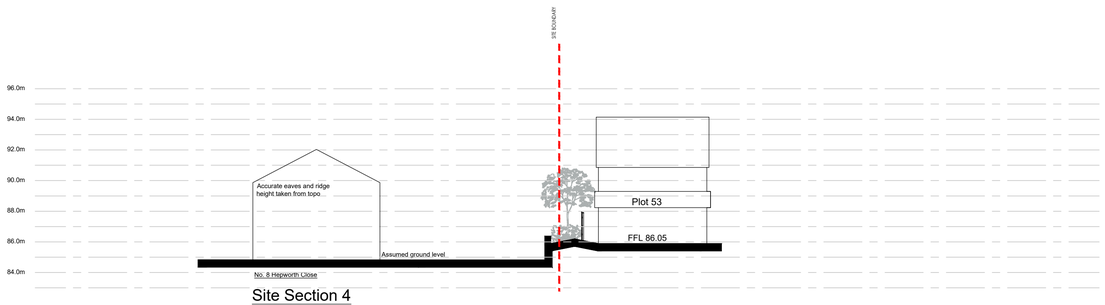

Site Section 4

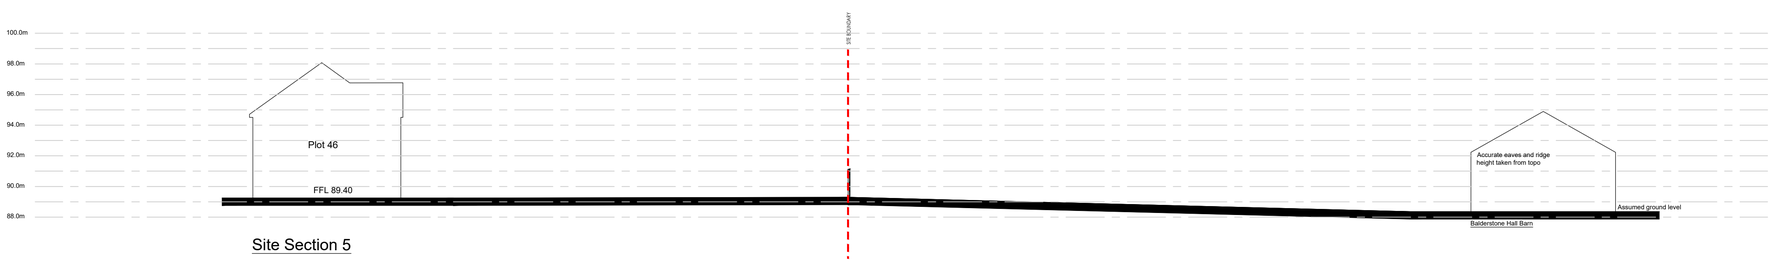

Site Section 5



SITE PLAN SHOWING SITE SECTION LOCATIONS
NOT TO SCALE

SITE SECTIONS - 1:200

NOTE: Levels are shown for illustrative purposes only and are subject to detail design +/- 0.5m change

0m 4m 8m 12m 16m 20m

F	Updated to revised external works	Nov 26
E	Updated to show landscaping and revised external works	Nov 26
D	Updated to show landscaping and revised external works	Nov 26
C	Updated to revised external works	Nov 26
B	Updated to latest planning layout, levels and materials	Nov 26
A	Key plan updated.	Nov 25

SITE SECTIONS - 2520-SS-02F
WOODWARD COURT, MIRFIELD
BELLWAY HOMES
SCALE:1:200@A1 - NOVEMBER 2025

PARKER PEEL
ARCHITECTURAL
e info@parkerpeel.co.uk w www.parkerpeel.co.uk t 01924 921 860