
Stone Wall (Level Ground)
Section Detail - Scale 1:20

W2

SUBJECT TO ENGINEER'S DETAIL

Stone coping laid at least 1300mm higher than level of soil
Size: 900x300x65mm (to fall with ground level)

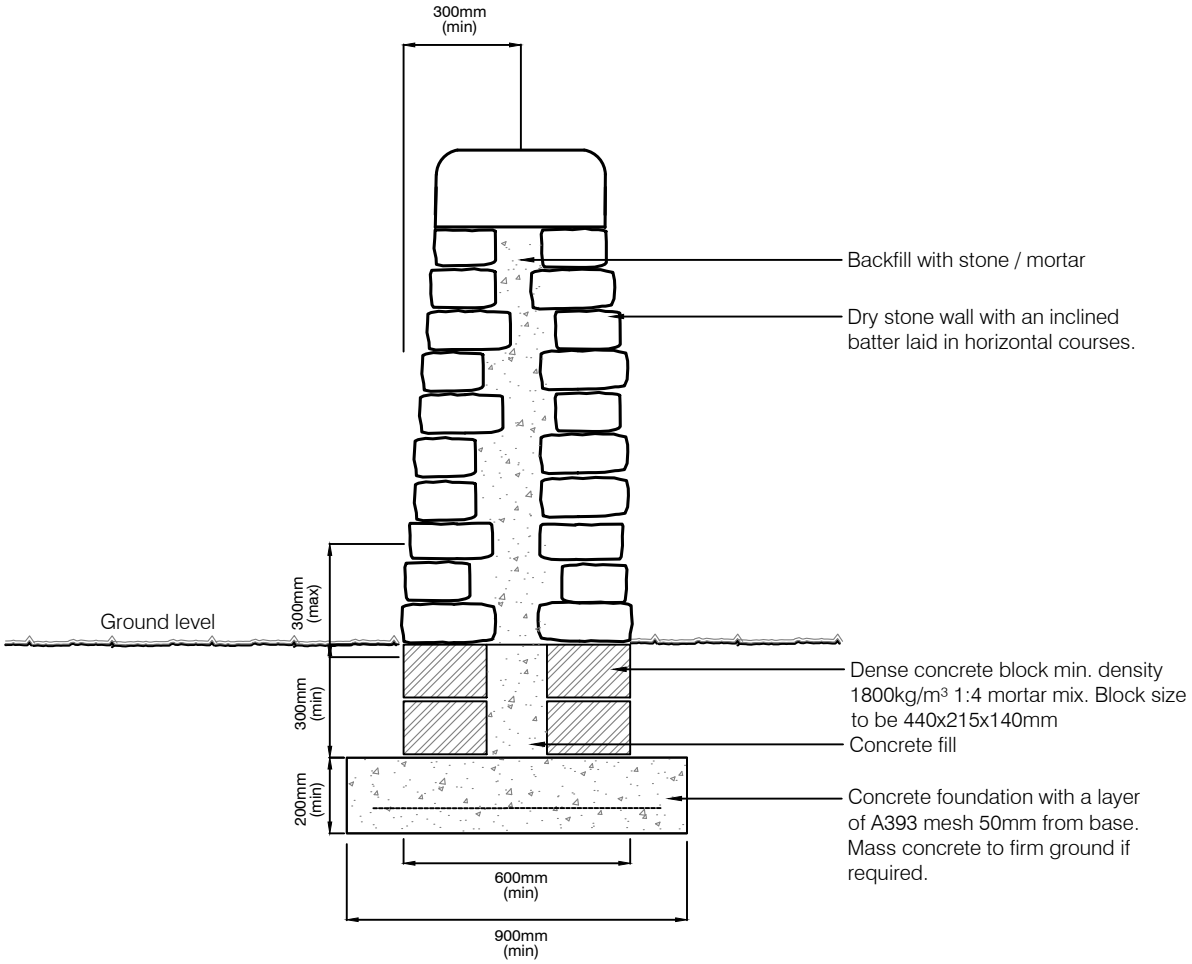

north

BARNES WALKER

Unit 6, Longley Lane
Northenden, Manchester
M22 4WT

T: 0161 946 0808
E: design@barneswalker.co.uk
W: www.barneswalker.co.uk

DWG NO.
M3320-PA-W1-V1

DWG TITLE.
RETAINING DRY STONE WALL DETAIL

CLIENT.
Holroyd Homes

PROJECT TITLE.
Hinchcliffe Mill

WORK STAGE.	SCALE.	DATE.	DRAWN BY.	CHECKED BY.
PLANNING	1:20@A4	11.2025	AC	MU

© This drawing, the graphics and the landscape works and ideas depicted therein remains the copyright of Barnes Walker Limited and may not be used, copied in whole or part, or amended without prior written consent. Figured dimensions to be followed in preference to scaled and all dimensions are to be checked on site and in the event of any discrepancy refer to Barnes Walker Limited.