A1

Notes;
1. Setting out to be the responsibility of contractor.
2. Contractor to pay particular attention to pitch of roof and headroom at stairs.
3. Any discrepancies to be reported to Colne Valley Design.

0m	Scale 1:50	4m
0m	Scale 1:100	8m
0m	Scale 1:200	16m
0m	Scale 1:500	40m
0m	Scale 1:1250	100m

(When to scale of original plan bar = 8cm)

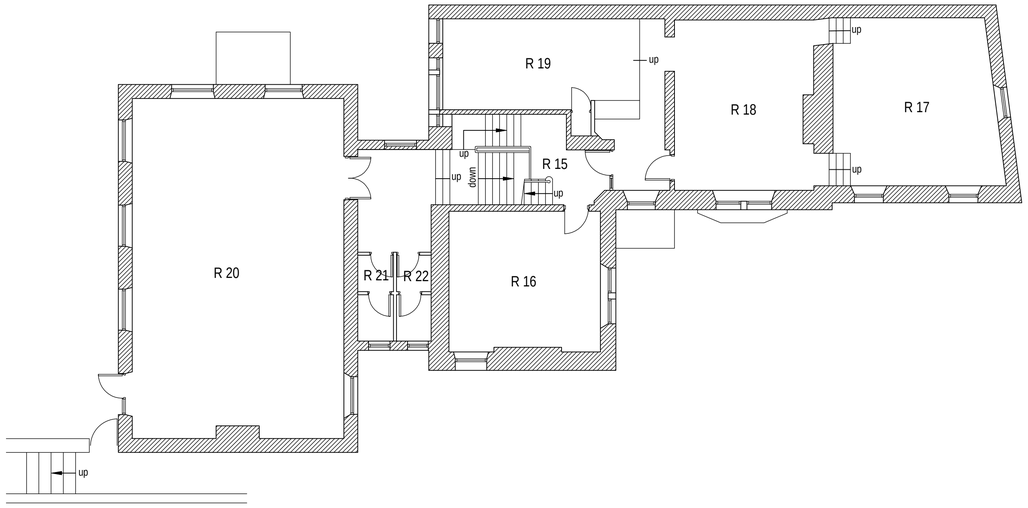

Existing first floor layout (1:100)

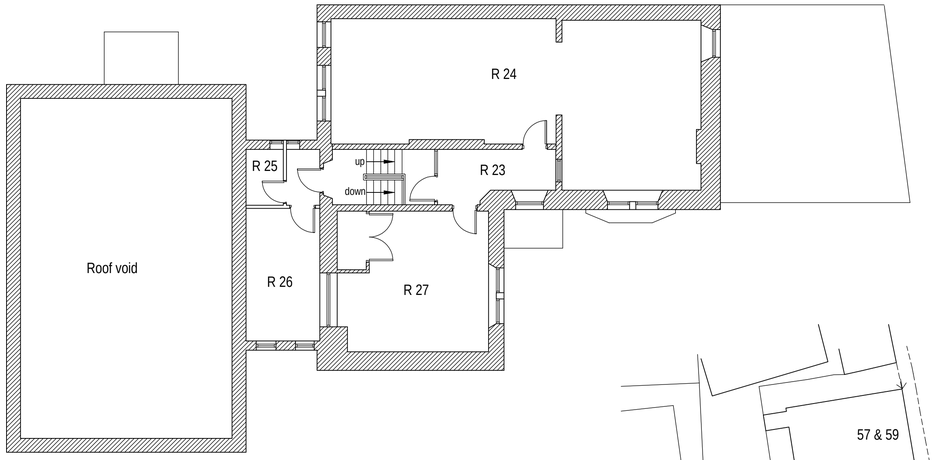

Existing second floor layout (1:100)

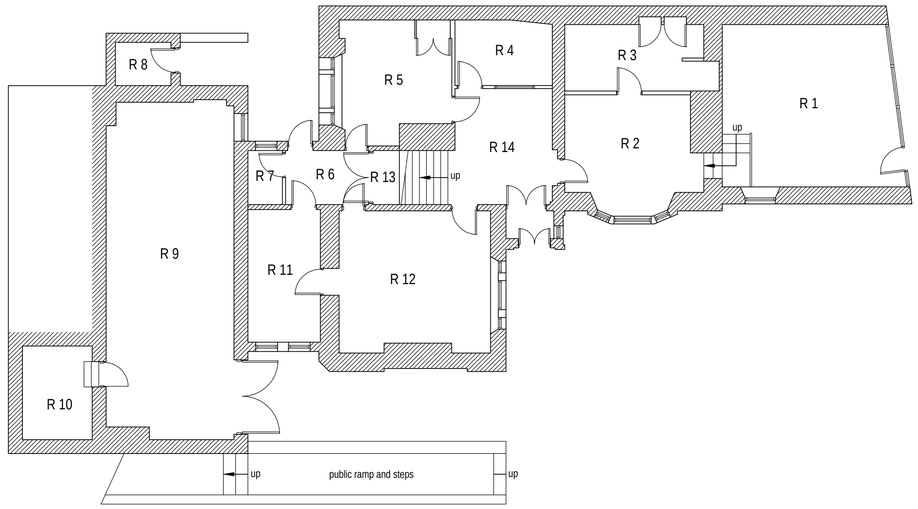

Existing ground floor layout (1:100)

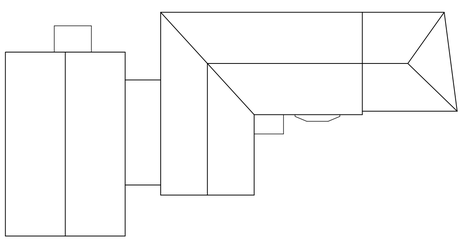

Existing roof plan (1:200)

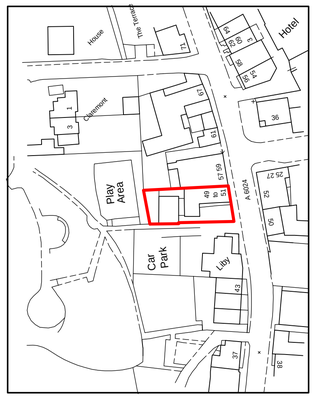

Location plan (1:1250)

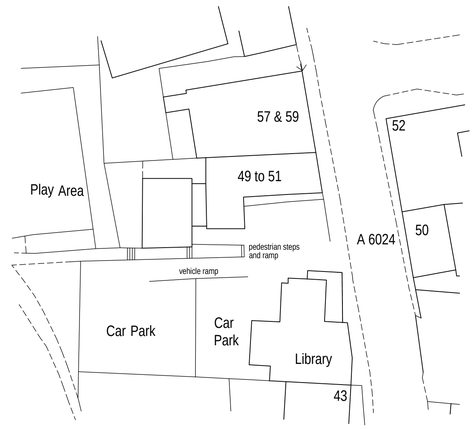

Block plan (1:500)



Existing side/south west facing elevation (1:100)

Colne Valley Design
8 Meadow Lane
Slaithwaite
Huddersfield HD7 5EX

Tel: 01484 842097
Mobile: 07867 803312
E-mail: mitchell@sbhomes.co.uk

Proprietor: S.A. Mitchell

Project
Partial change of use of former council offices.

Address
49 - 51 Huddersfield Road
Holmfirth
HD9 3JH

Title
Existing layout and elevation.

Job No.	Drawing number	Date
25 J 38.	01.	Oct 2025.