A1

Notes:
1. Setting out to be the responsibility of contractor.
2. Contractor to pay particular attention to pitch of roof and headroom at stairs.
3. Any discrepancies to be reported to Colne Valley Design.

0m	Scale 1:50	4m
0m	Scale 1:100	8m
0m	Scale 1:200	16m
0m	Scale 1:500	40m
0m	Scale 1:1250	100m

(When to scale of original plan bar = 8cm)

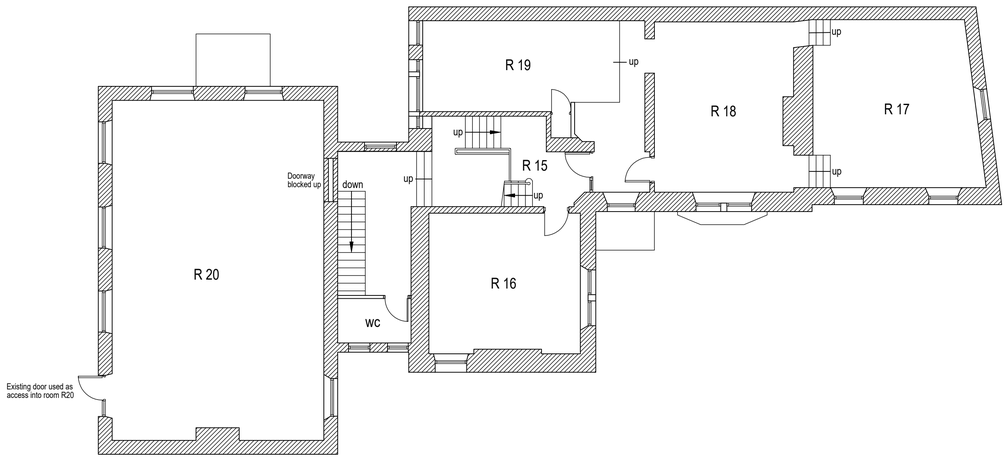

Proposed first floor layout (1:100)

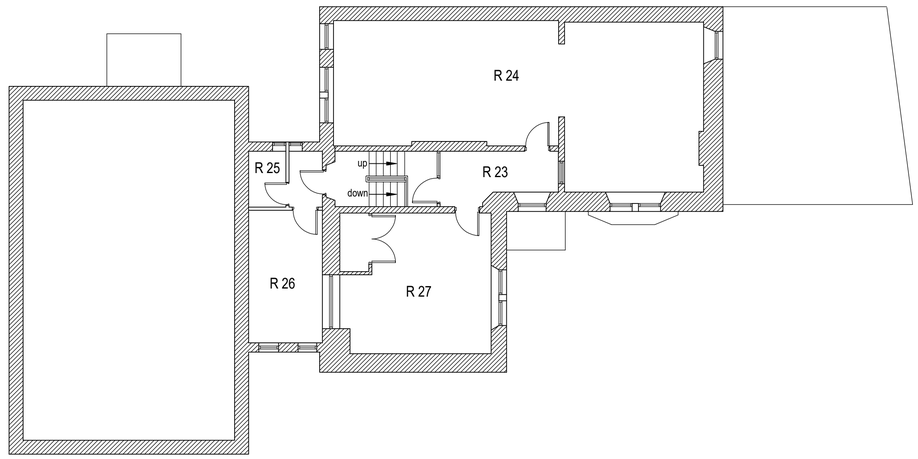

Proposed second floor layout (1:100)

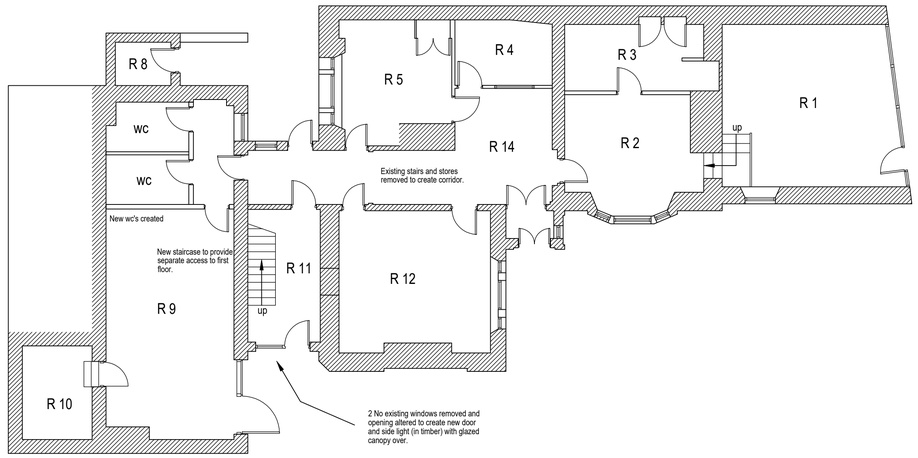

Proposed ground floor layout (1:100)

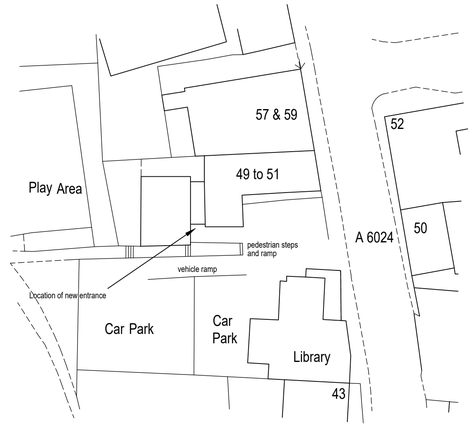

Block plan (1:500)



Proposed side elevation (1:100)

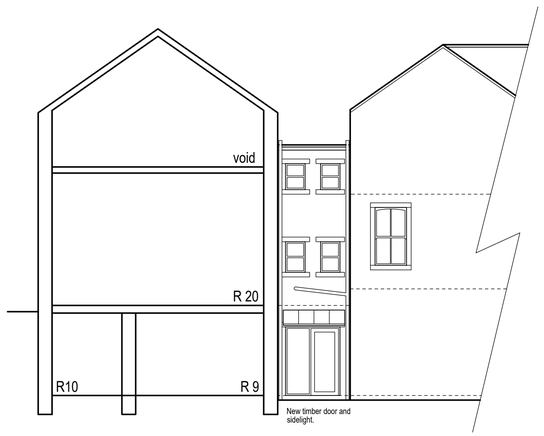

Proposed sectional elevation (1:100)

Rev A 30/01/2026 New door and sidelight specified as timber.

Colne Valley Design
8 Meadow Lane
Slaithwaite
Huddersfield HD7 5EX

Tel: 01484 842097
Mobile: 07867 803312
E-mail: mitchell@sbhomes.co.uk

Proprietor: S.A. Mitchell

Project
Part change of use of former council offices.

Address
49 - 51 Huddersfield Road
Holmfirth
HD9 3JH.

Title
Proposed layouts and elevation.

Job No.	Drawing number	Date
25 J 38.	02 A.	Nov 2025.