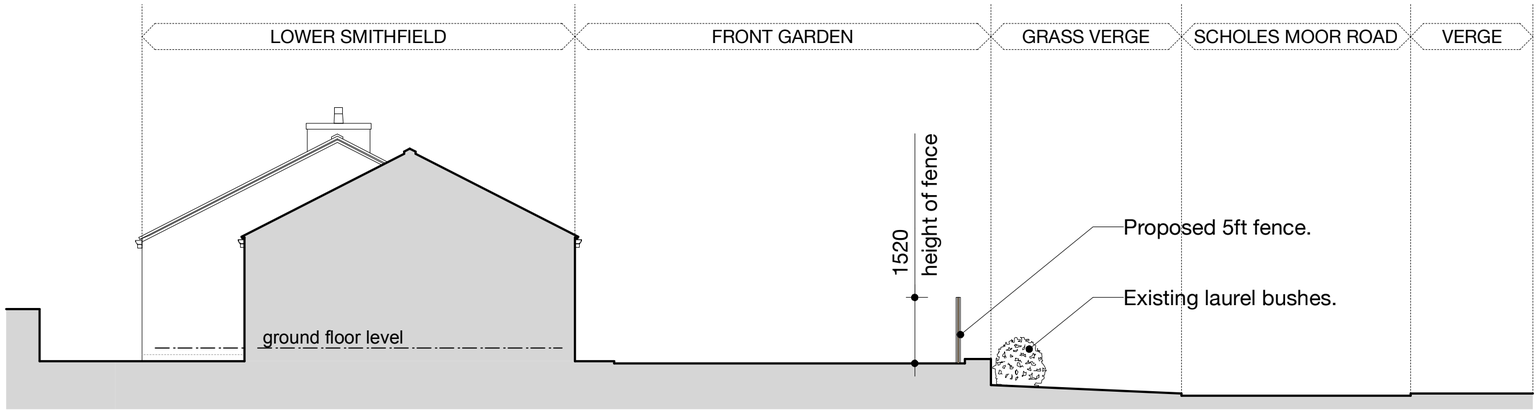
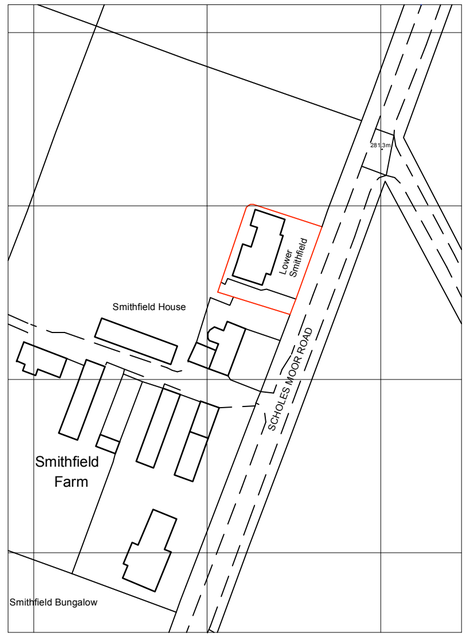


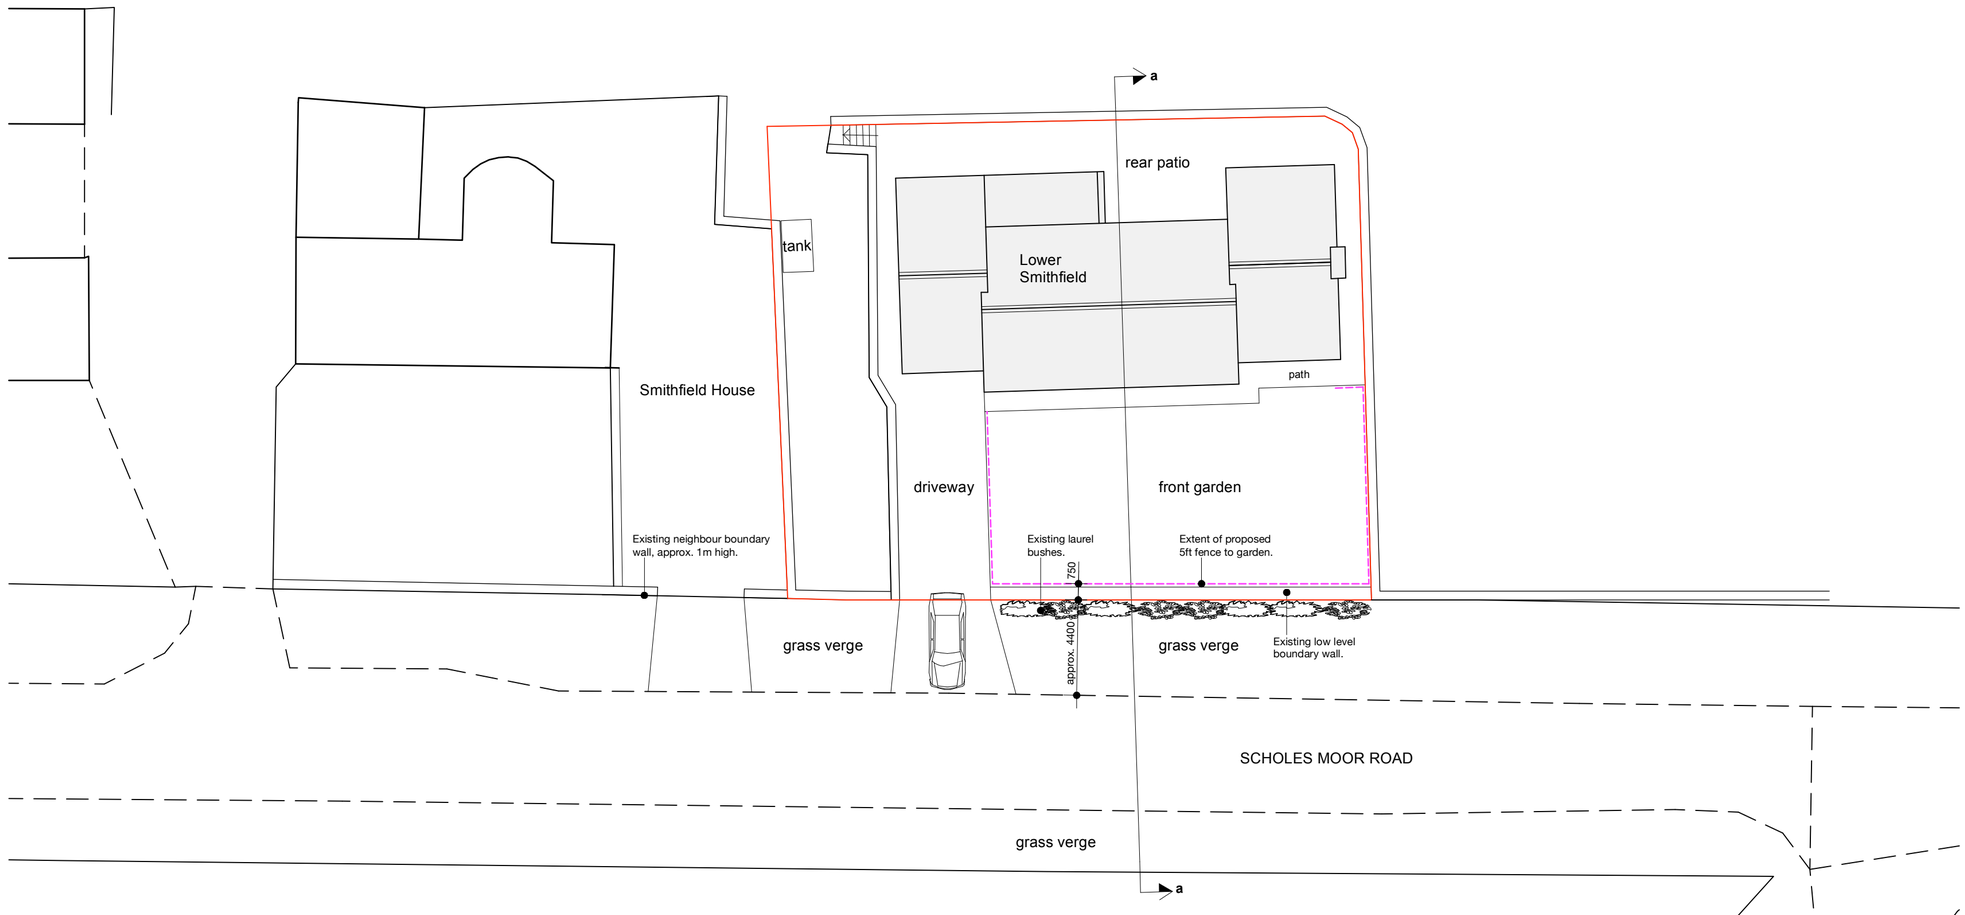

**section a-a**
scale 1:100




**fence example**




**location plan - 1:1250**




**block plan**
scale 1:200

This drawing has been prepared specifically for the purpose of obtaining Planning Permission and/or Building Regulation Approval. Its suitability for other purposes, without supplementary details and specifications cannot be guaranteed. The Permissions and/or Approvals are beyond the Architects control, and no guarantee that such will be granted is given or to be inferred by reason of the preparation of this drawing.

Only figured dimensions are to be used. All dimensions to be checked on site. This drawing together with the design is the property and copyright of the Architect and must not be reproduced without prior written permission.

| rev. | description | date | drawn | appvd |
|---|---|---|---|---|
| P01 | Drawing originated. | 19.11.25 | JS | NG |

project: Proposed first floor and side extensions to existing bungalow
at
Lower Smithfield, Scholes Moor Road Scholes, Holmfirth, HD9 1RU
for
Sarah Marshall

title: Proposed fence
number: 25057D-05-P01
scale: 1:100,1:200,1:1250
size: A2

ARCHITECTURE AND DESIGN
The Old Police Station 16 Bridge Lane Holmfirth HD9 7AN
T: 01484 685411 E: hello@adp-architects.com
W: www.adp-architects.com
RIBA Chartered Practice