
Notes:

This drawing is the sole copyright of KPP Architects Ltd and reproduction in any form is forbidden unless permission is obtained in writing.

Do not scale from this drawing. Any descrepancies on site should be brought to the attention of KPP Architects Ltd.

Work and materials must comply with the current building regulations and codes of practice and be read in conjunction with building specifications and other sub-contractors information. All materials are to be installed in strict accordance with the recommendations of the manufacturers.

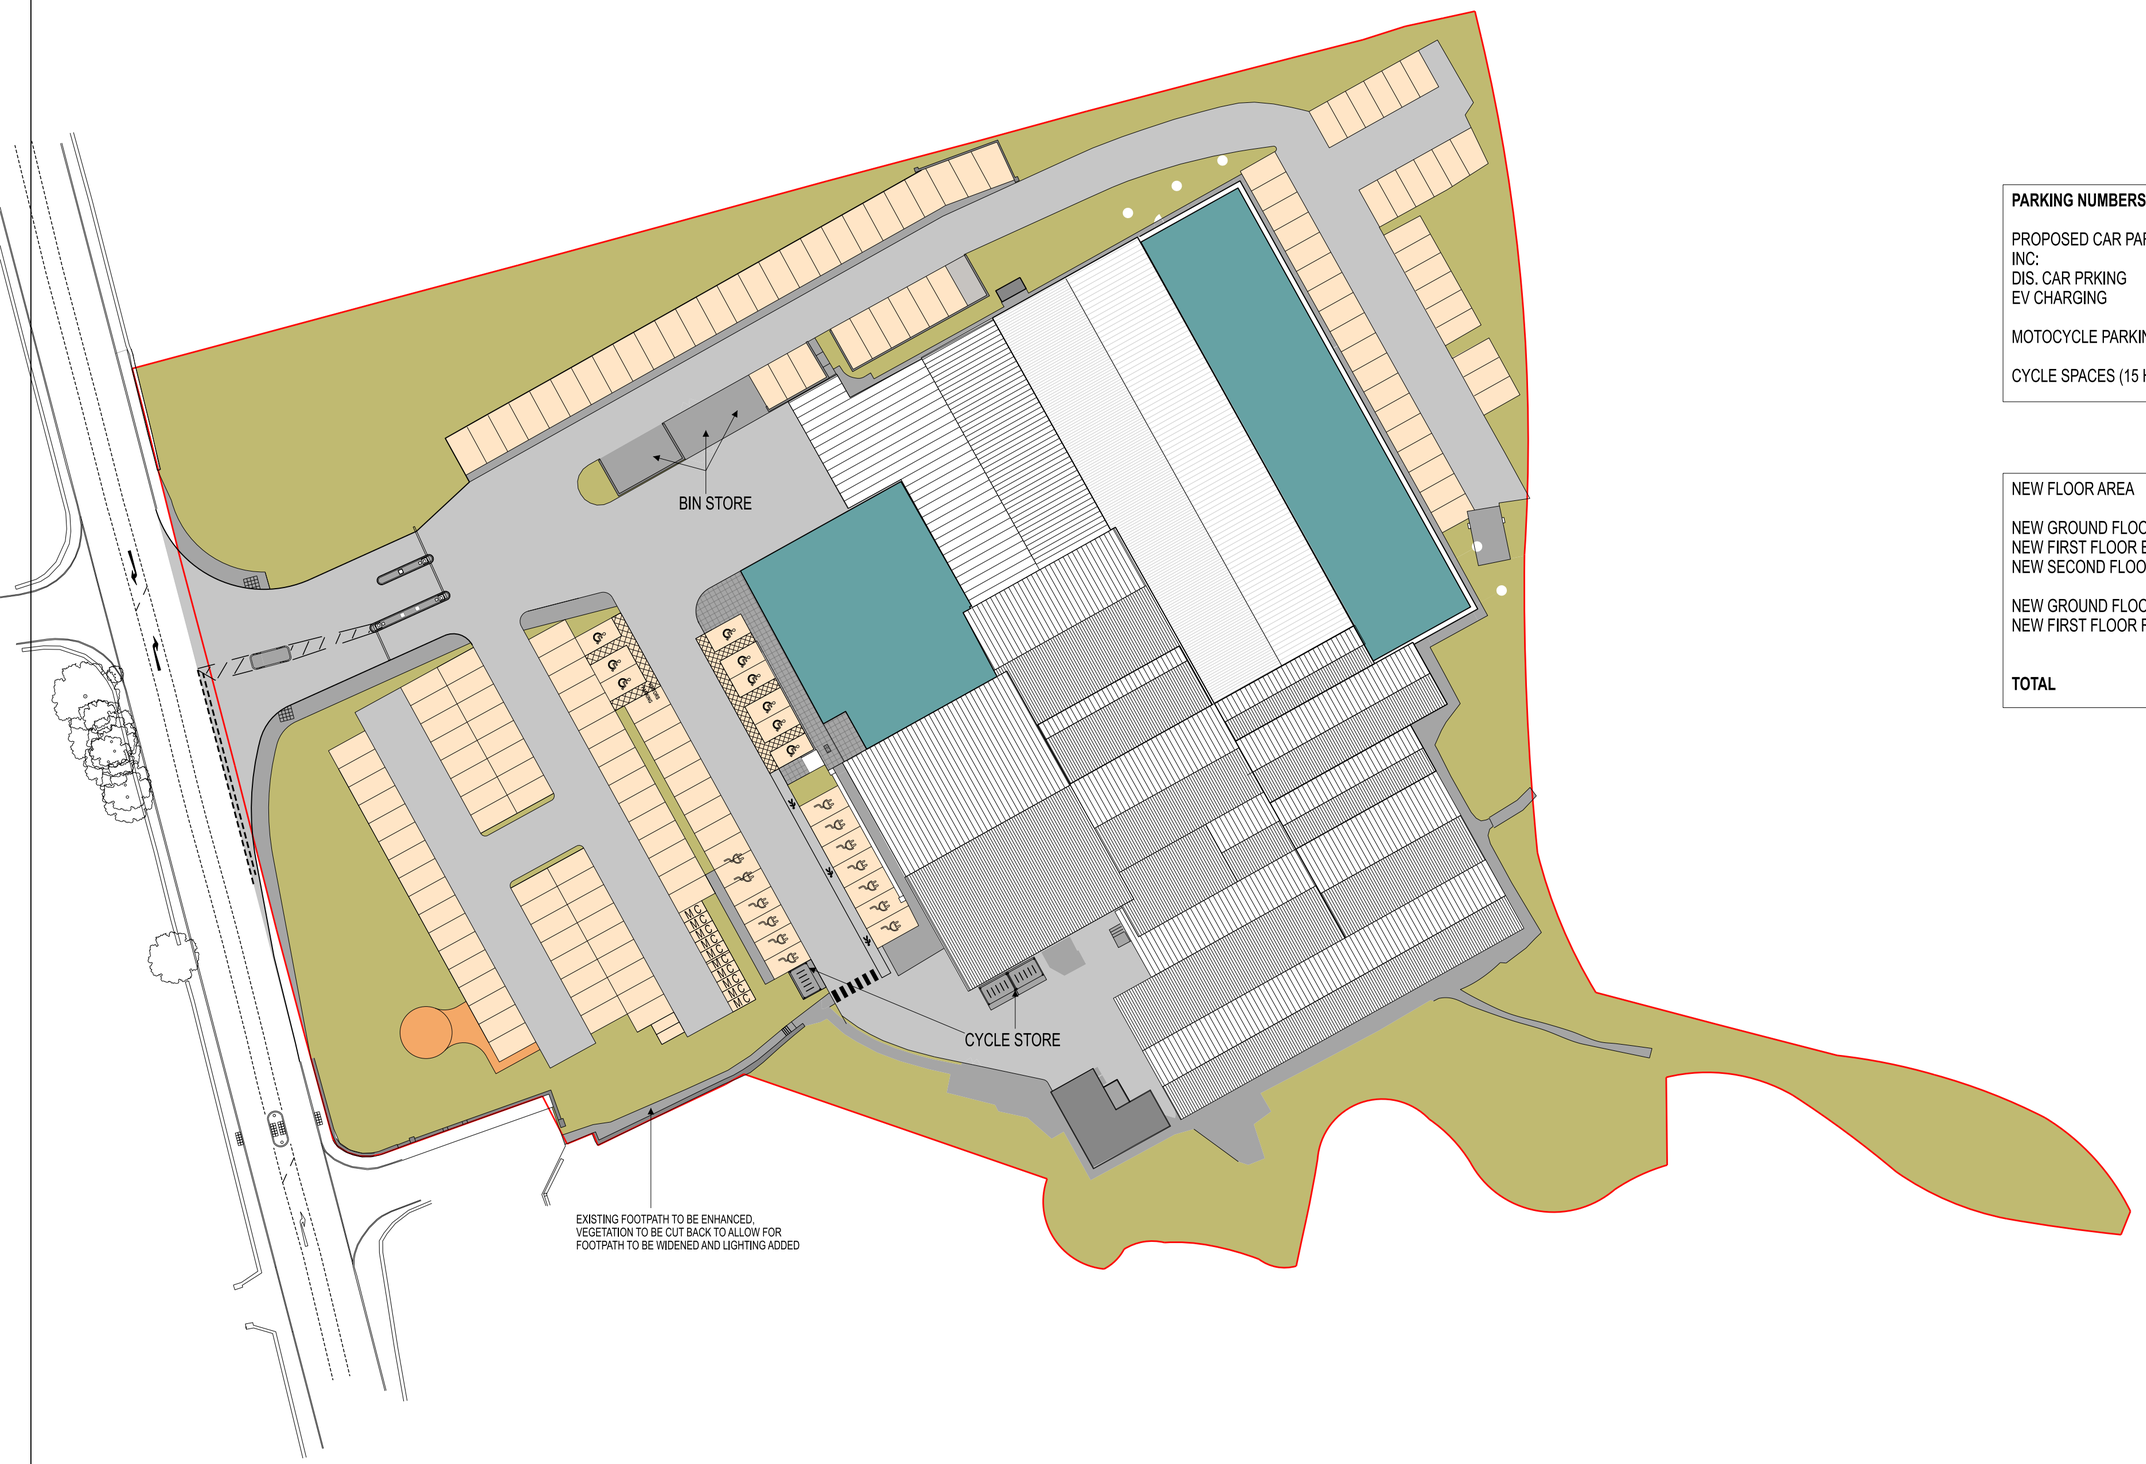

PARKING NUMBERS	
PROPOSED CAR PARKING	170No.
INC:	
DIS. CAR PRKING	9No.
EV CHARGING	13No.
MOTOCYCLE PARKING	12No.
CYCLE SPACES (15 HOOPS)	30 (SPACES)

NEW FLOOR AREA	
NEW GROUND FLOOR EXTENSION	5,300 SQ.FT. GEA
NEW FIRST FLOOR EXTENSION	5,300 SQ.FT. GEA
NEW SECOND FLOOR EXTENSION	4,500 SQ.FT. GEA
NEW GROUND FLOOR REAR EXTENSION	8,350 SQ.FT. GEA
NEW FIRST FLOOR REAR EXTENSION	8,350 SQ.FT. GEA
TOTAL	**31,800 SQ.FT. GEA**

Rev	Description	By	Chkd	Date
P02	UPDATED CAR PARK LAYOUTS	AB		MAY '26
P01	ISSUED FOR PLANNING	AB	.	FEB '25

Client

RELIANCE PRECISION LIMITED

Project Title

ROWLEY MILLS

Drawing Title

PROPOSED PARKING LAYOUT

KPP ARCHITECTS

Lodge House
12 Town Street
Horsforth, Leeds LS184RJ

T : +44 (0) 113 2390460
E : architects@kpp-leeds.co.uk
W : www.kpp-leeds.co.uk

Scale	Size	Date	Drawn	Checked
1:500	A2	FEB '25	AB	.

Status

PLANNING

KPP Job No **2421**

Rev **P02**

Number **2004**