



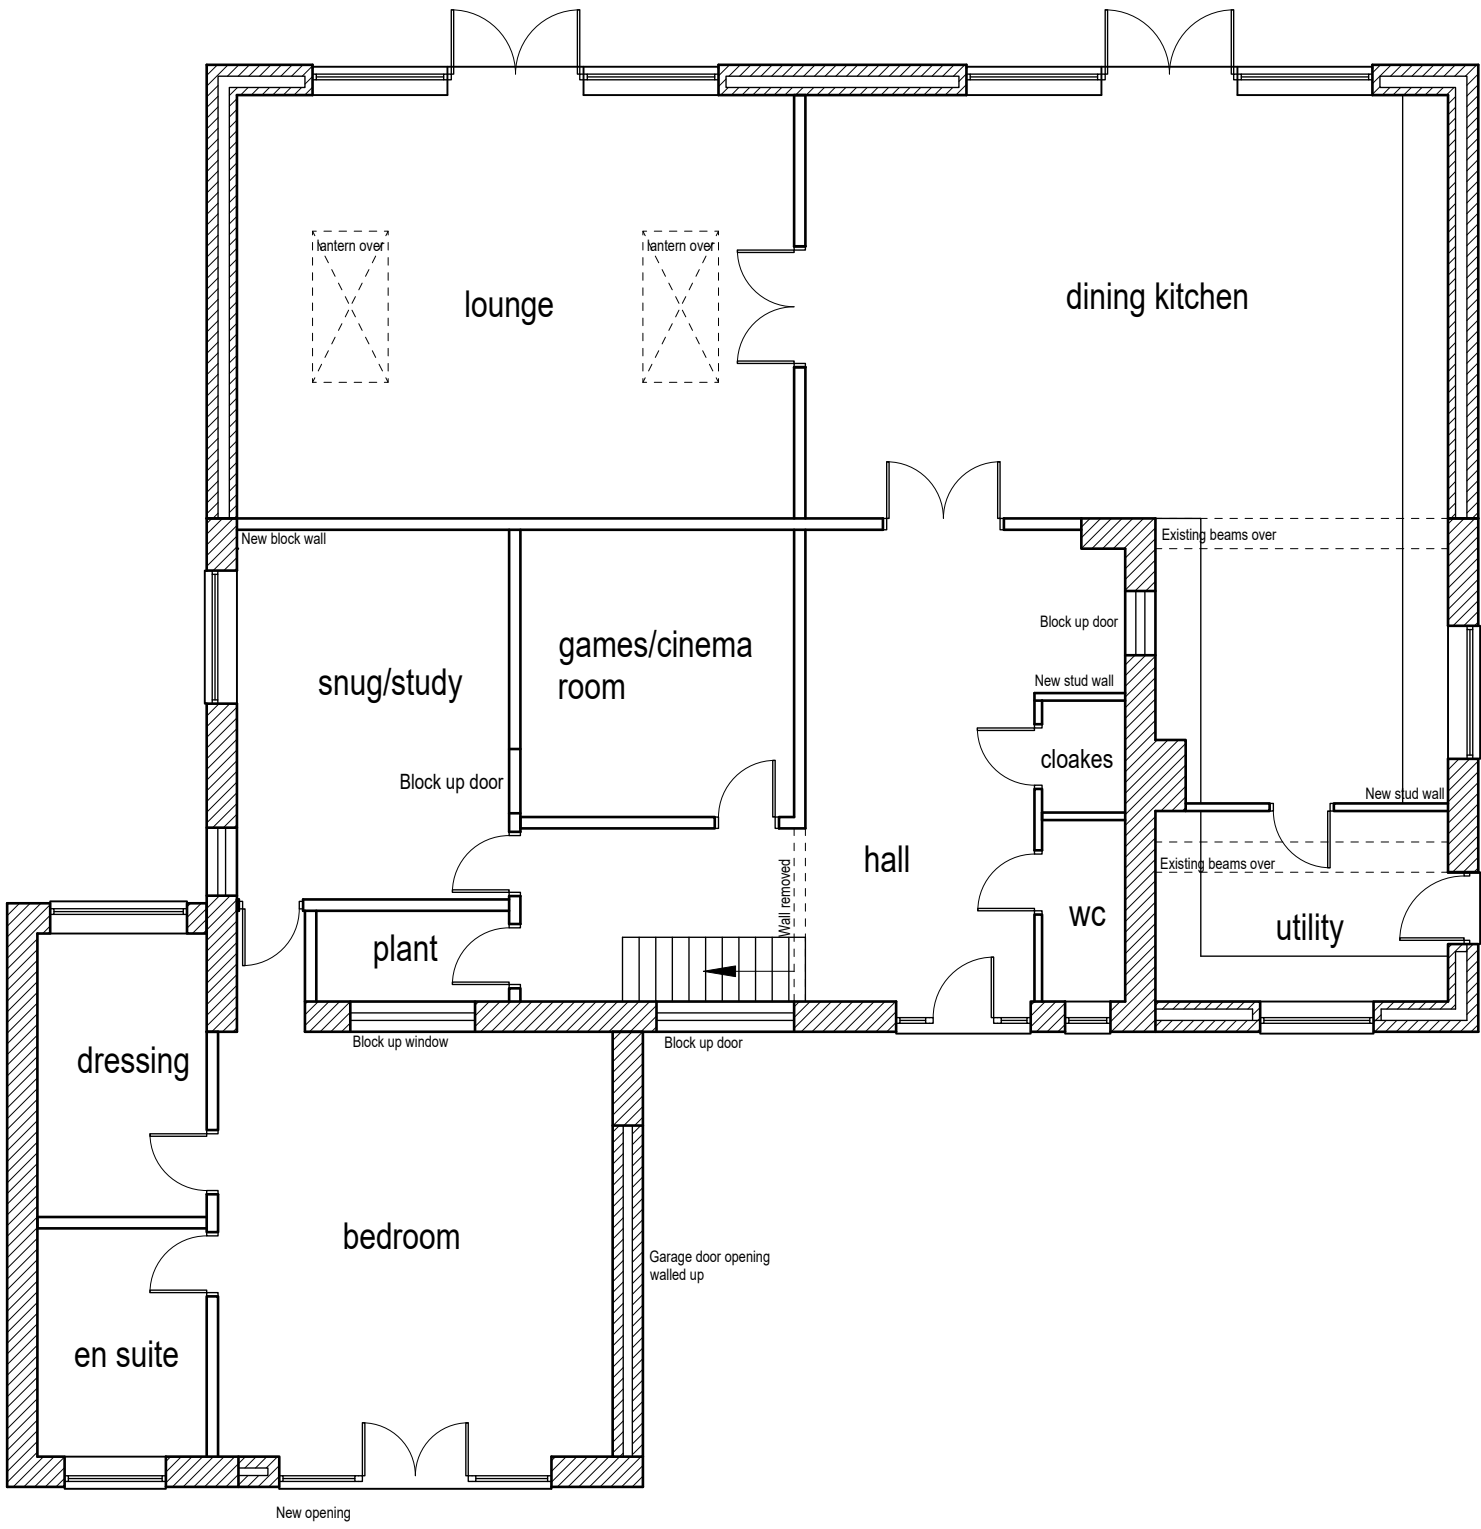


Proposed ground floor layout (1:100)

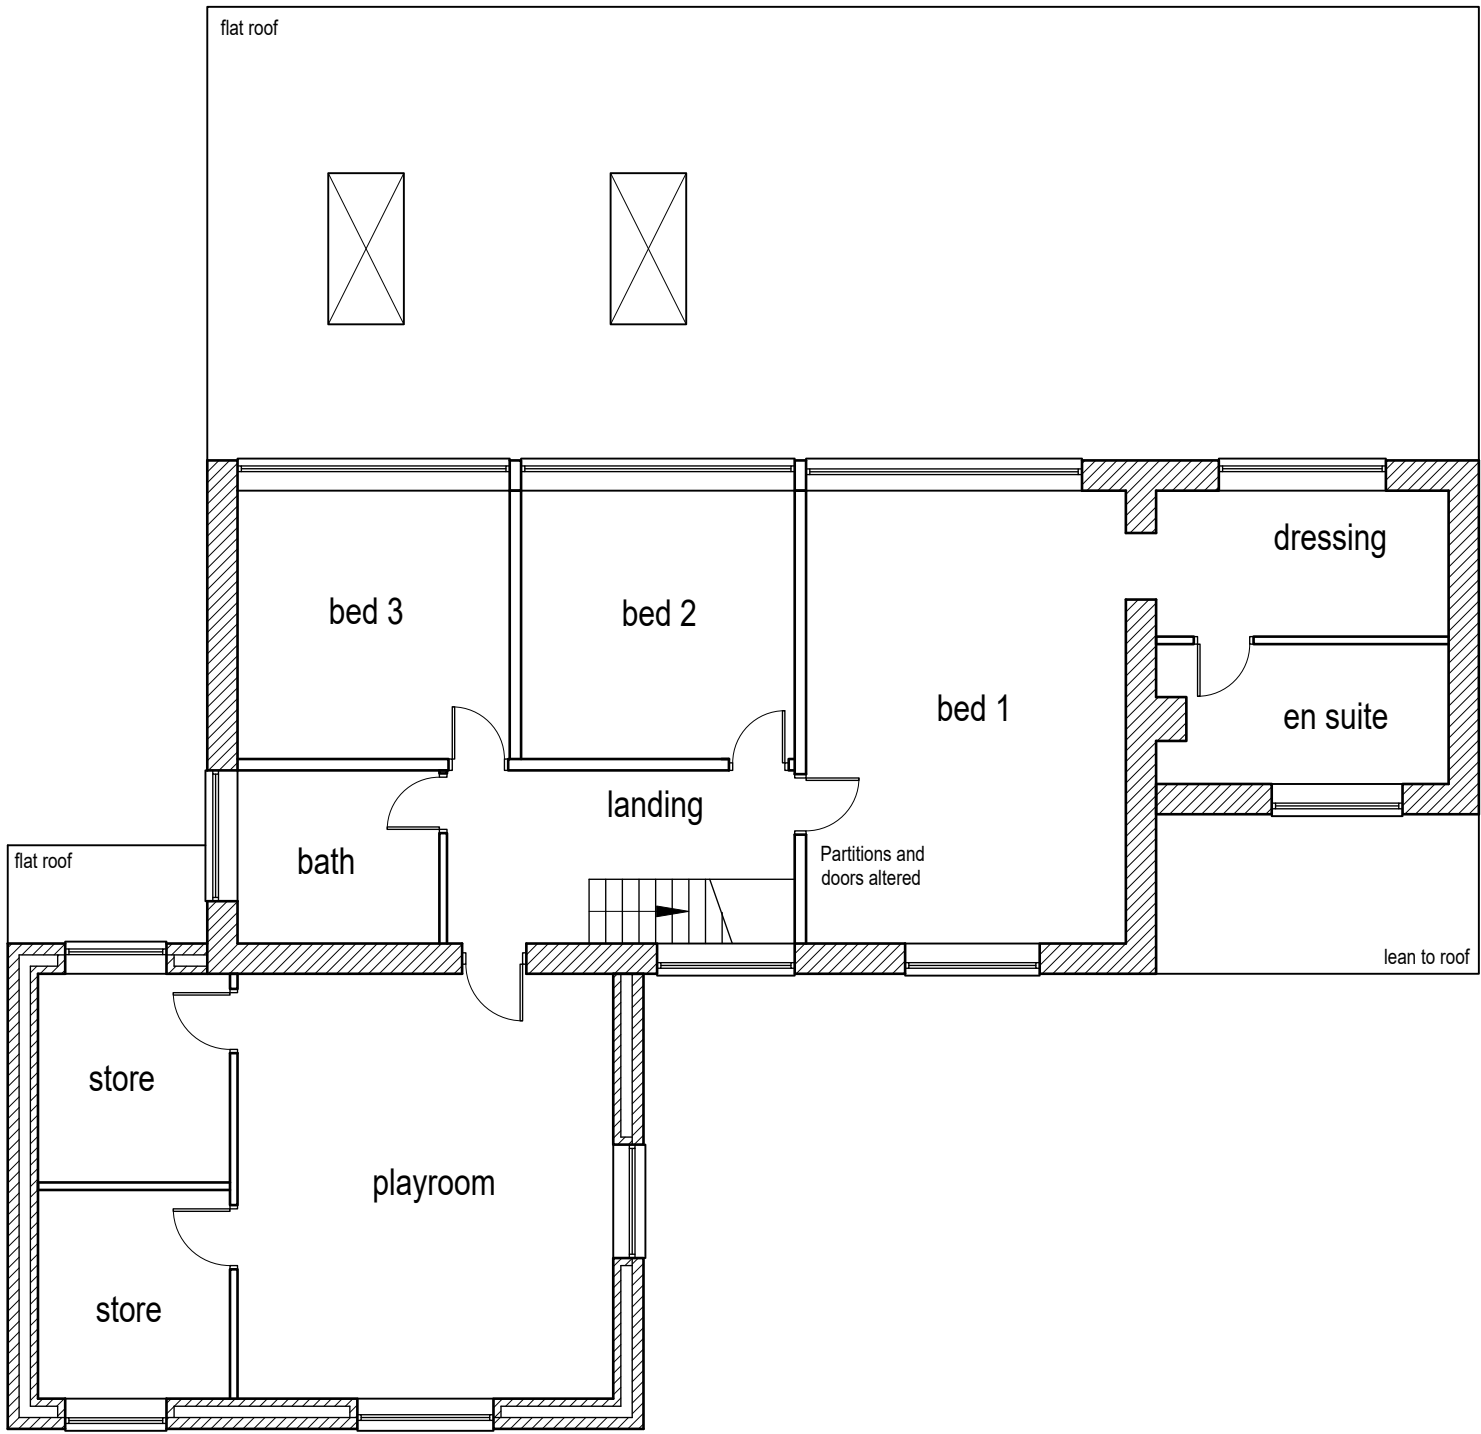


Proposed first floor layout (1:100)



Proposed front/west facing elevation (1:100)

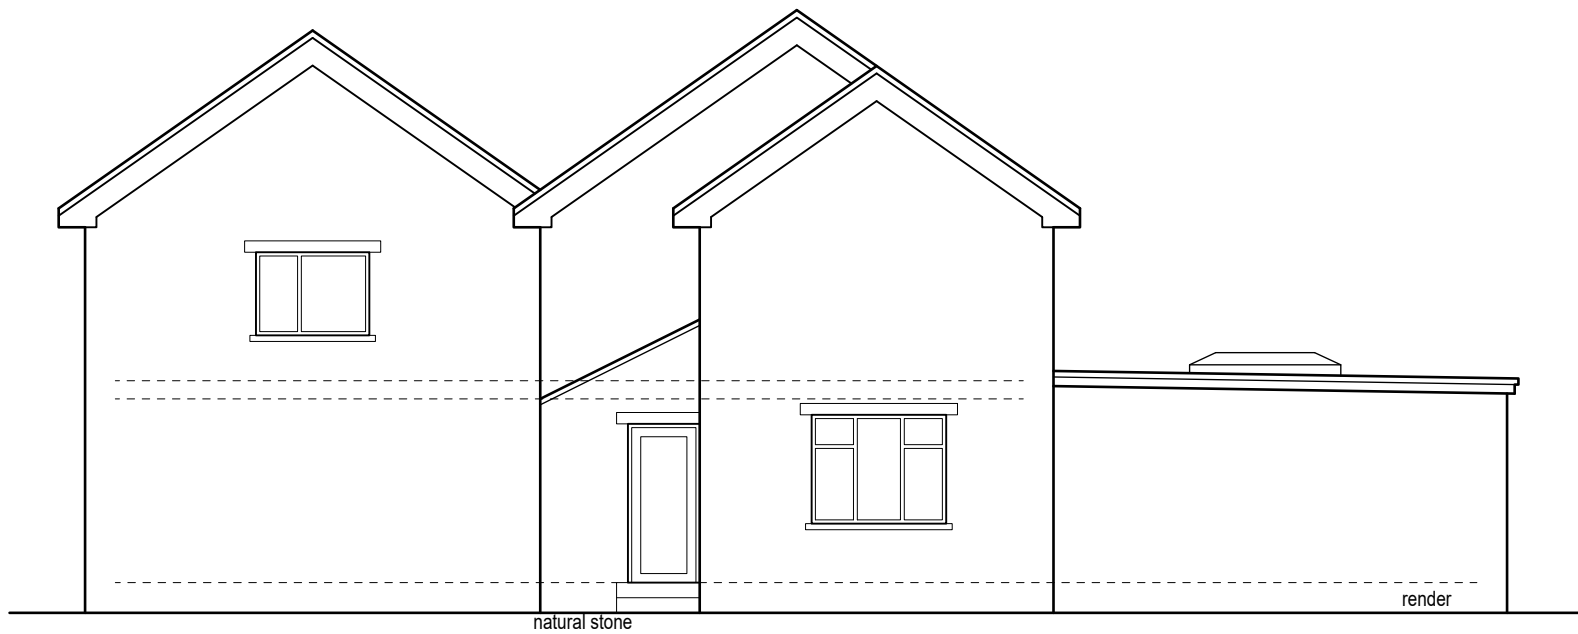


Proposed side/south facing elevation (1:100)

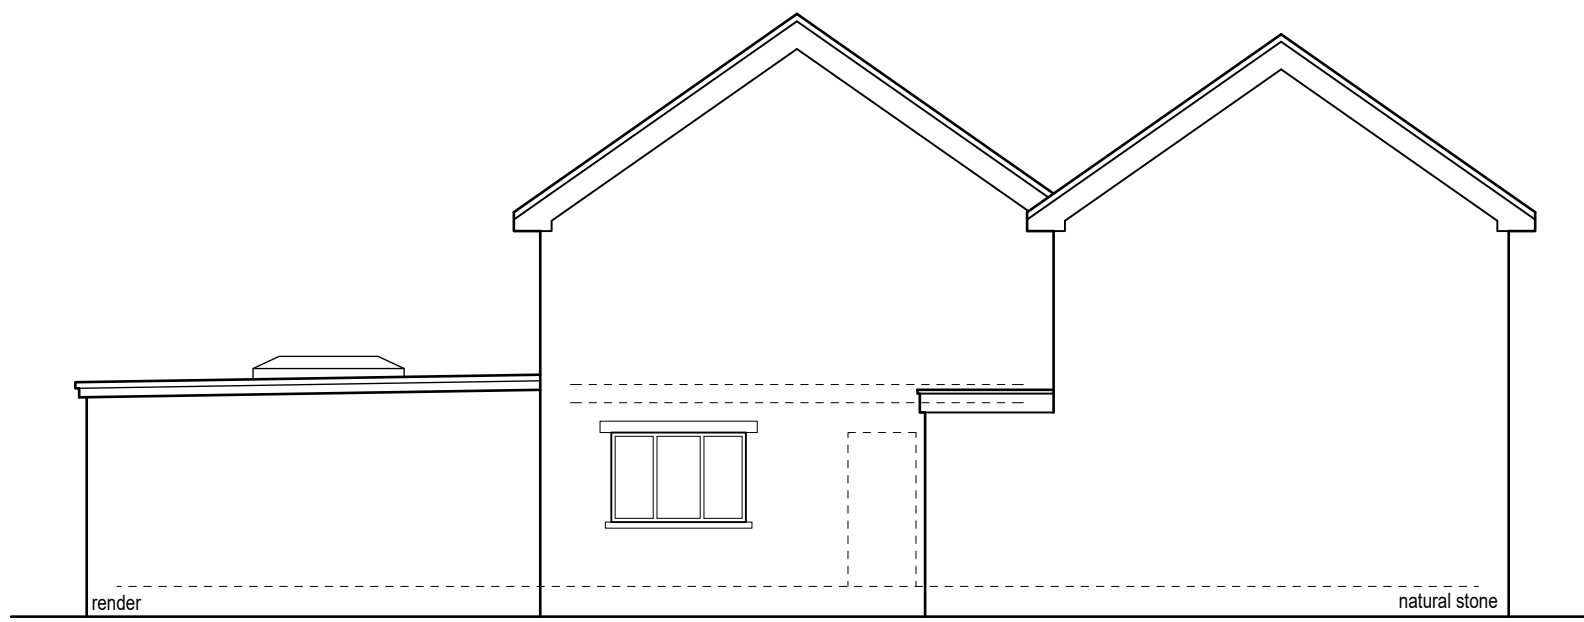


Proposed side/north facing elevation (1:100)



Proposed rear/east facing elevation (1:100)

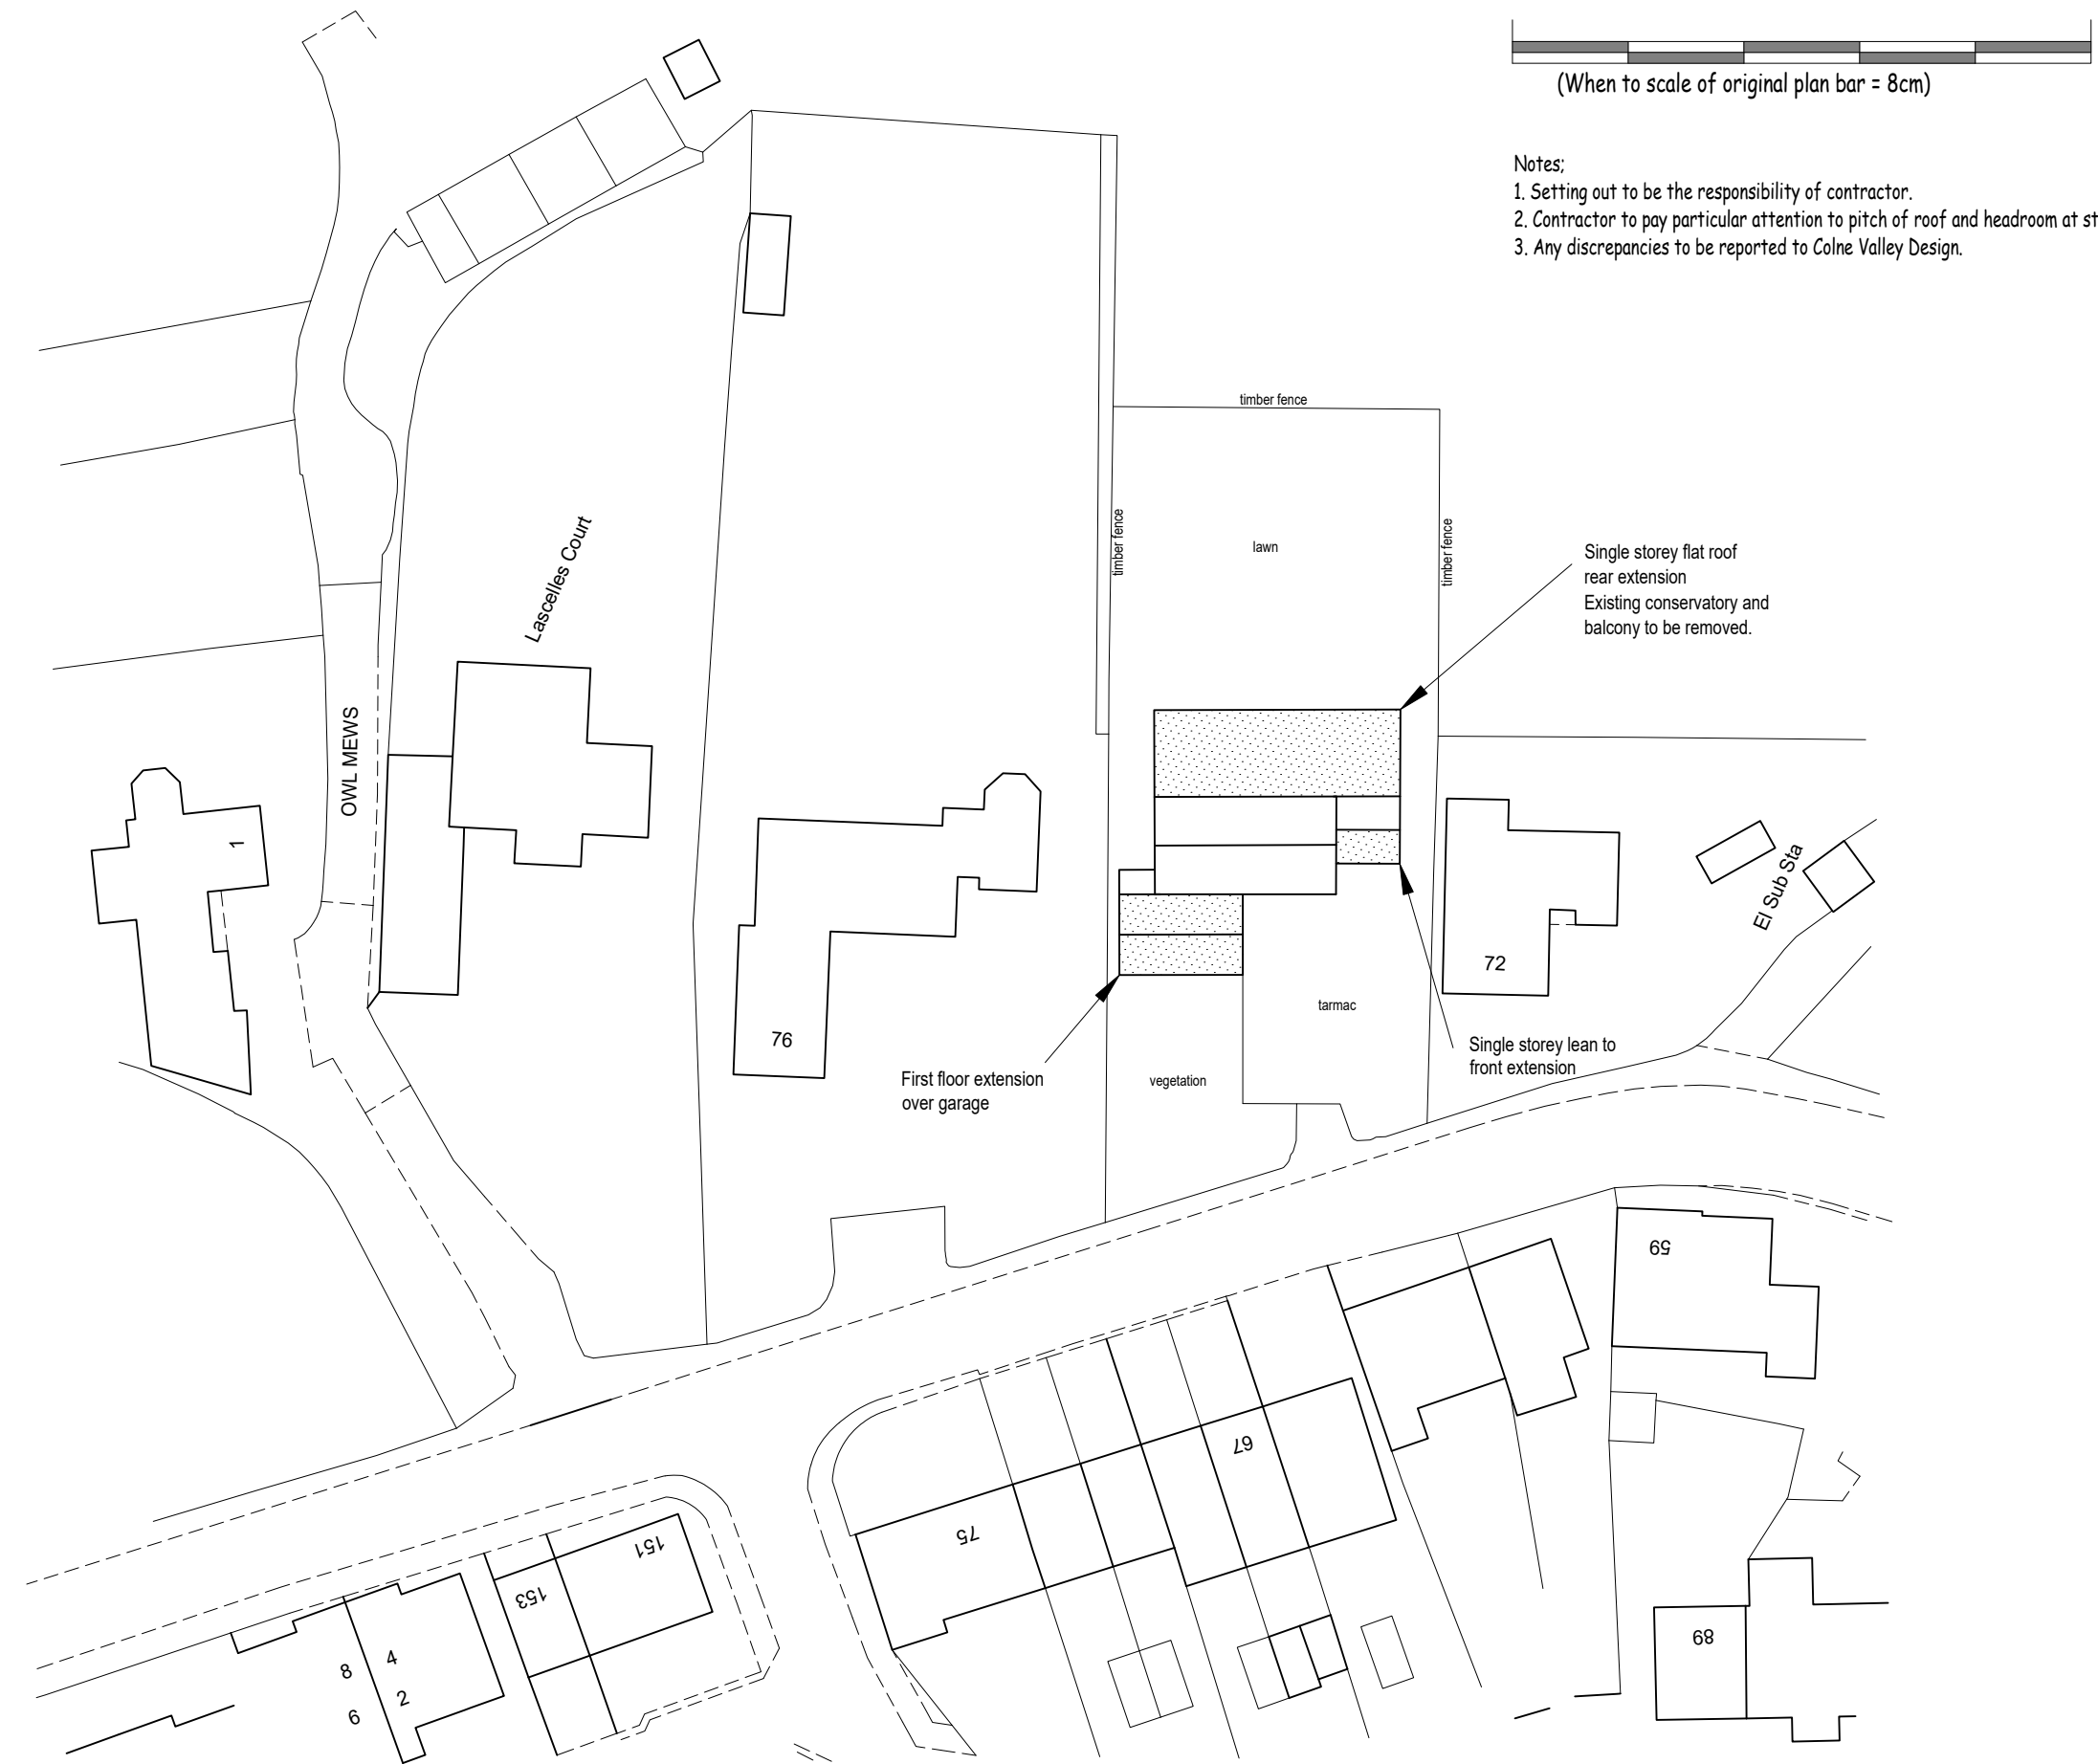

Proposed block plan (1:500)

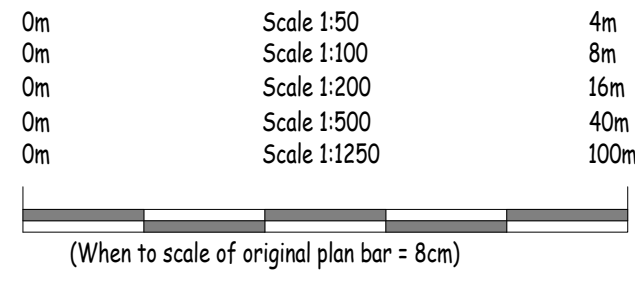

Notes:
1. Setting out to be the responsibility of contractor.
2. Contractor to pay particular attention to pitch of roof and headroom at stairs.
3. Any discrepancies to be reported to Colne Valley Design.

Rev B 10/12/2025 Rear extension changed to render finish.
Rev A 20/11/2025 Amended to client requirements.



Colne Valley Design
8 Meadow Lane
Slaithwaite
Huddersfield HD7 5EX

Tel: 01484 842097
Mobile: 07867 803312
E-mail: mitchell@sbhomes.co.uk

Proprietor: S.A. Mitchell

Project
Proposed extensions and refurbishment.

For
Mr & Mrs Earnshaw.

Address
74 Lascelles Hall Road
Huddersfield
HD5 0BD.

Title
Proposed layouts and elevations.

Job No.
25 J 30.

Drawing number
02 B.

Date
July 2025.