




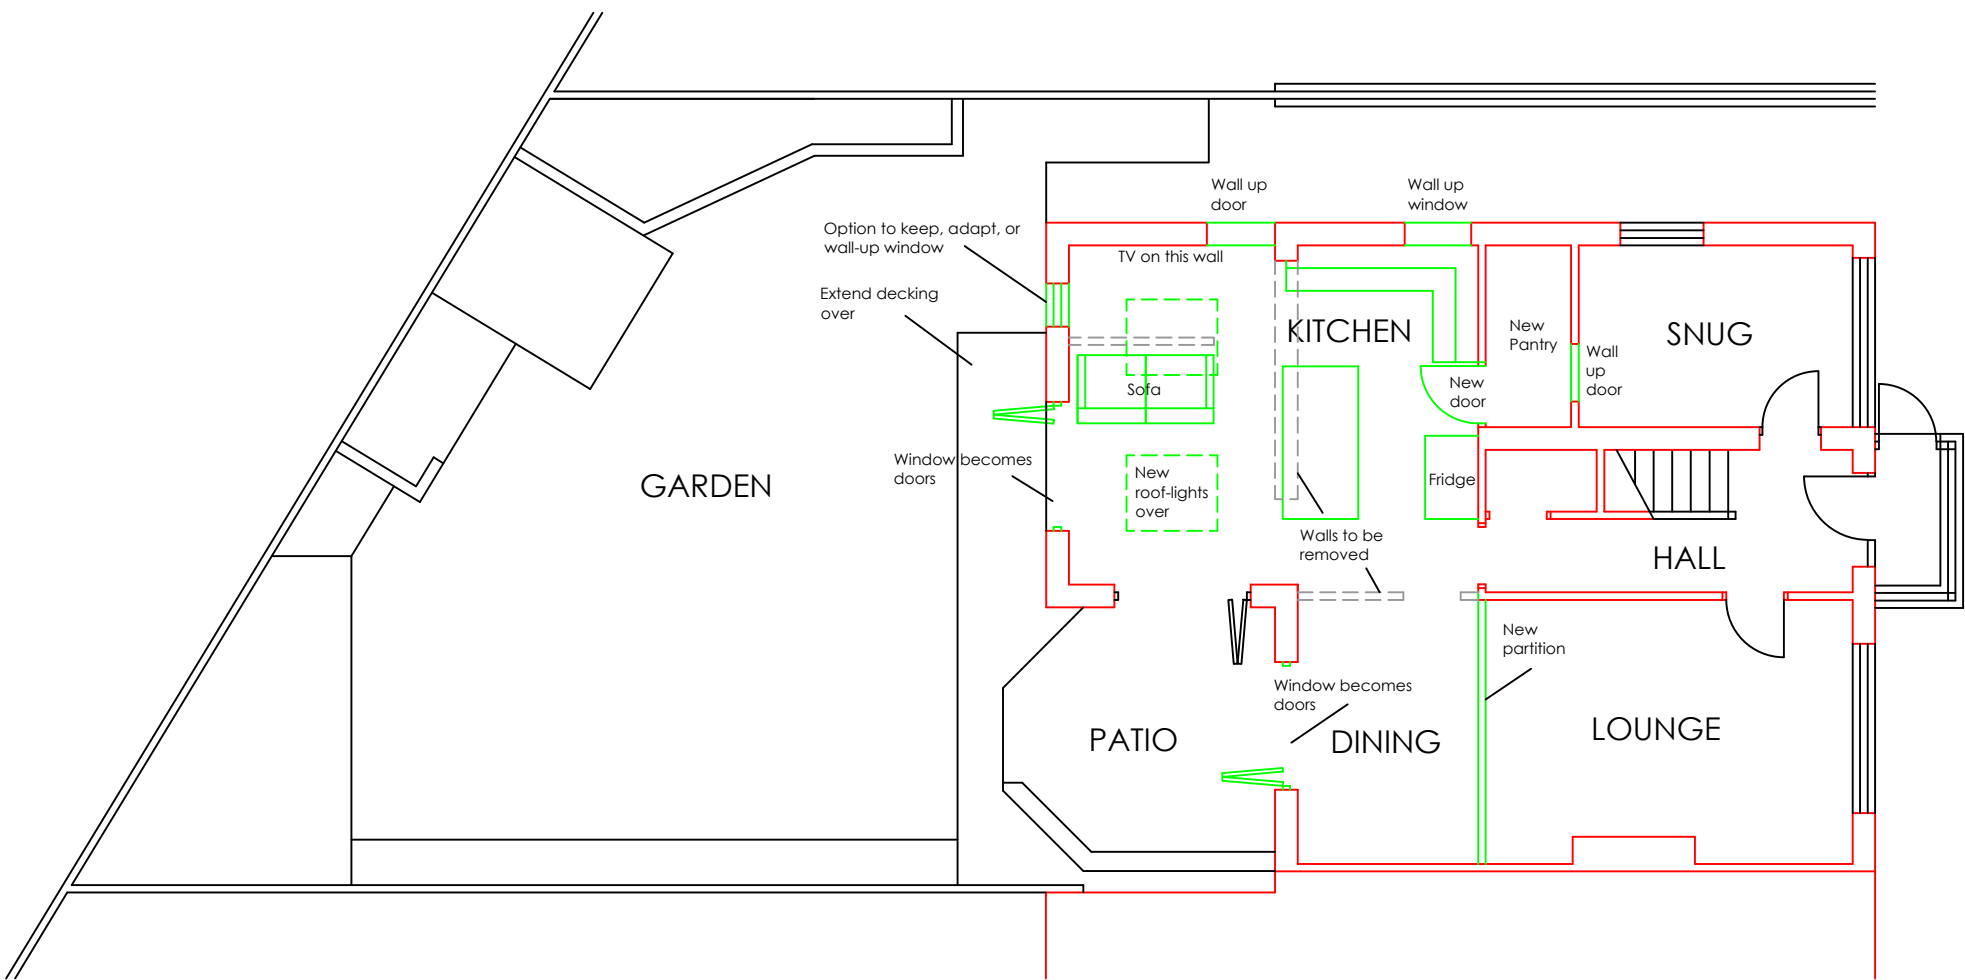


PROPOSED GROUND FLOOR PLAN & SITE LAYOUT

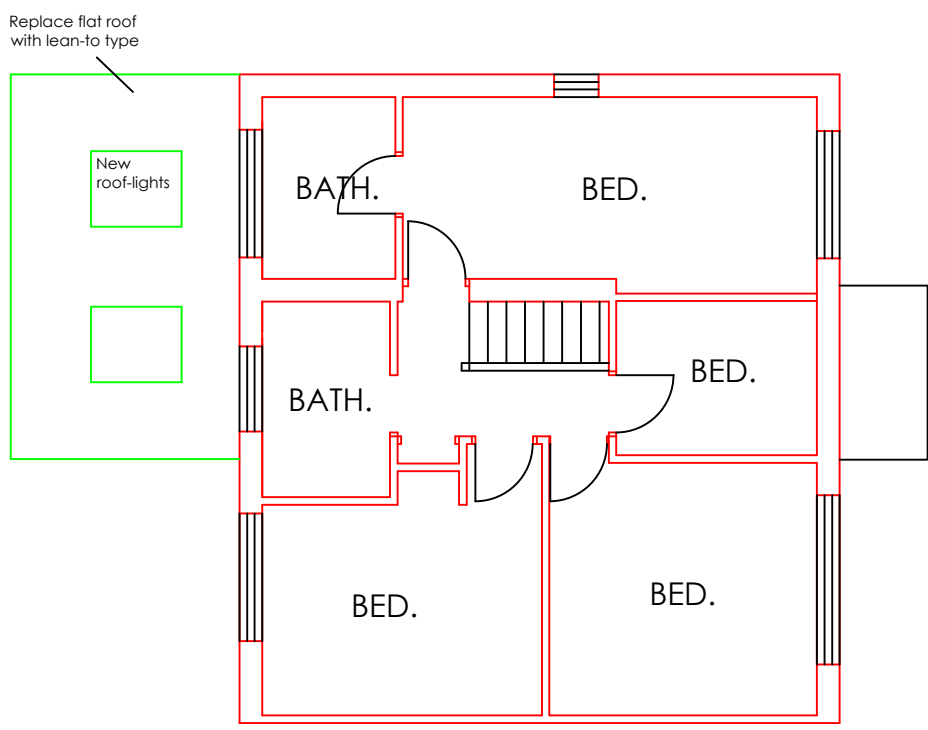

PROPOSED FIRST FLOOR PLAN

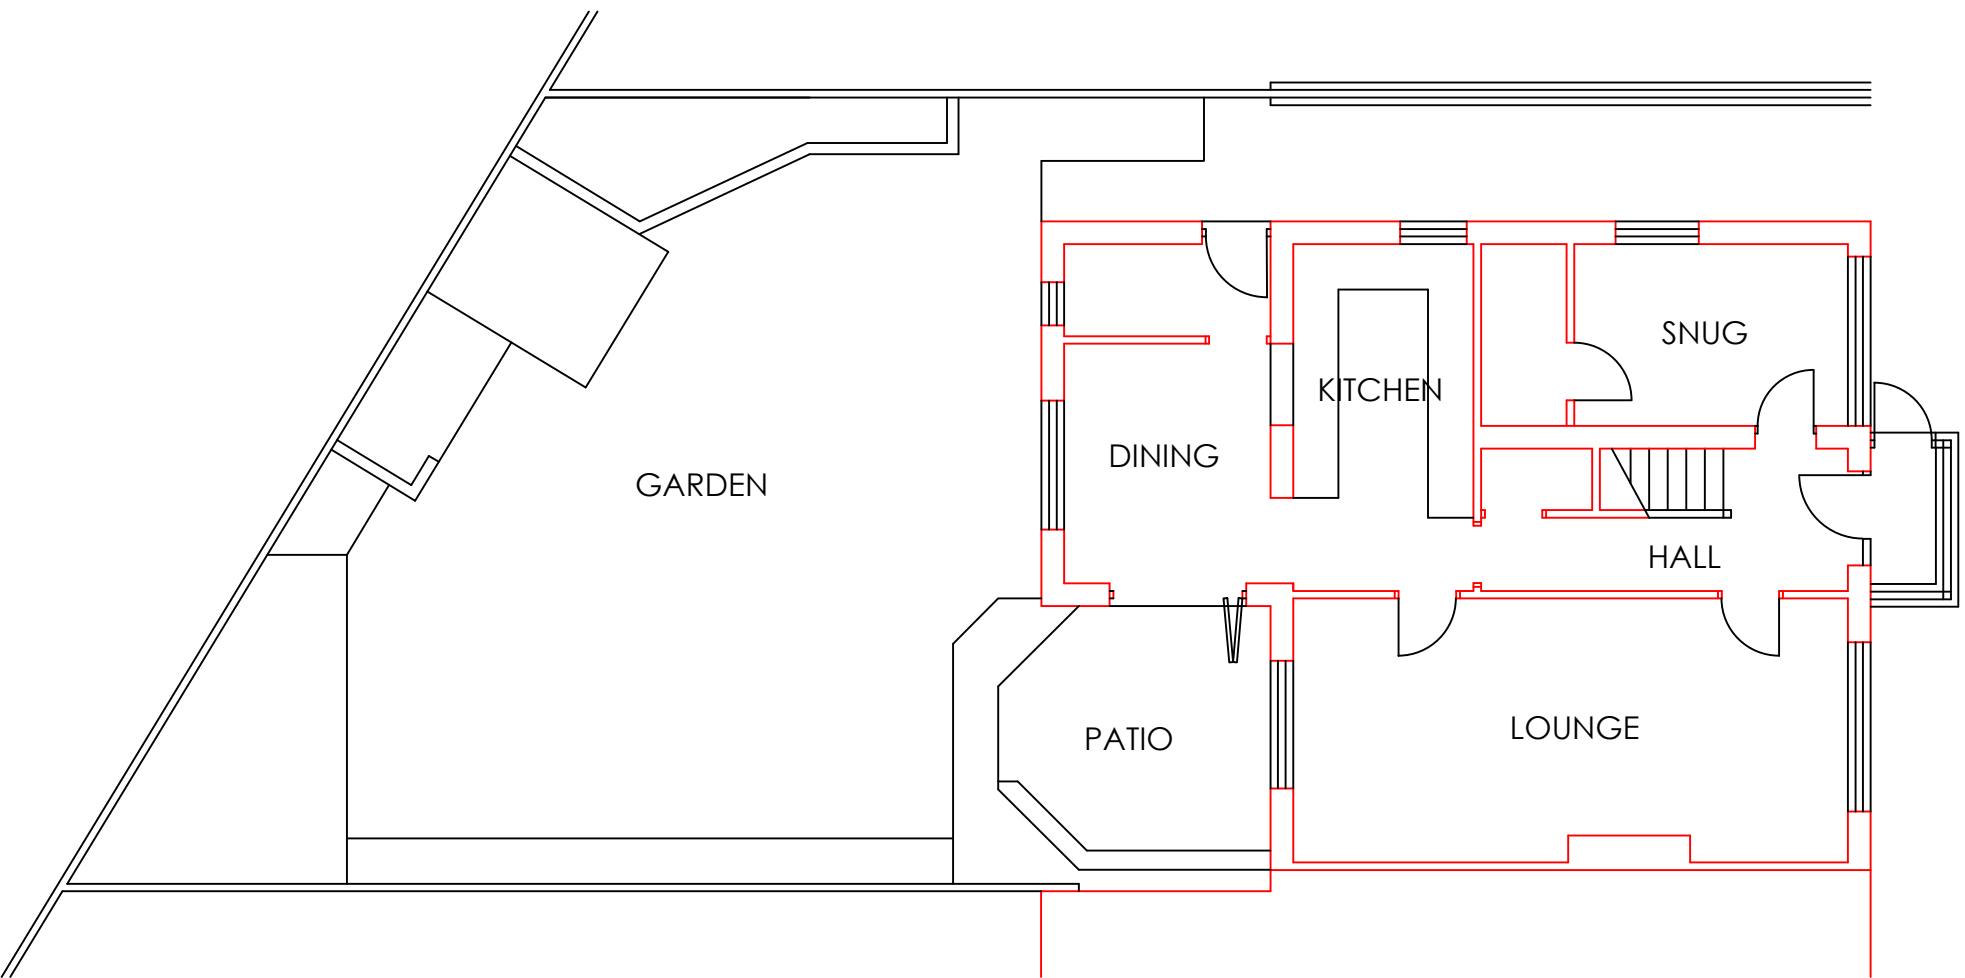

EXISTING GROUND FLOOR PLAN & SITE LAYOUT

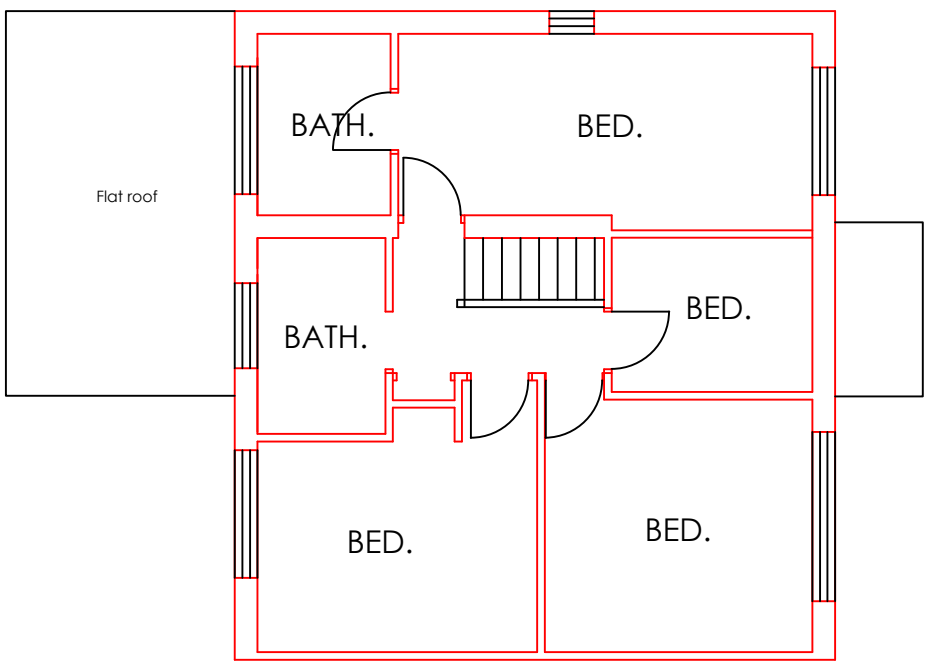

EXISTING FIRST FLOOR PLAN

EXISTING and PROPOSED PLANS

CLIENTS: **PAUL & ROBYN ROBERTSHAW** / PROJECT: **11A RAFBORN GROVE, HUDDERSFIELD, HD3 3UB** / SCALE: **1:100 at A1 size** / DATE: **081225**