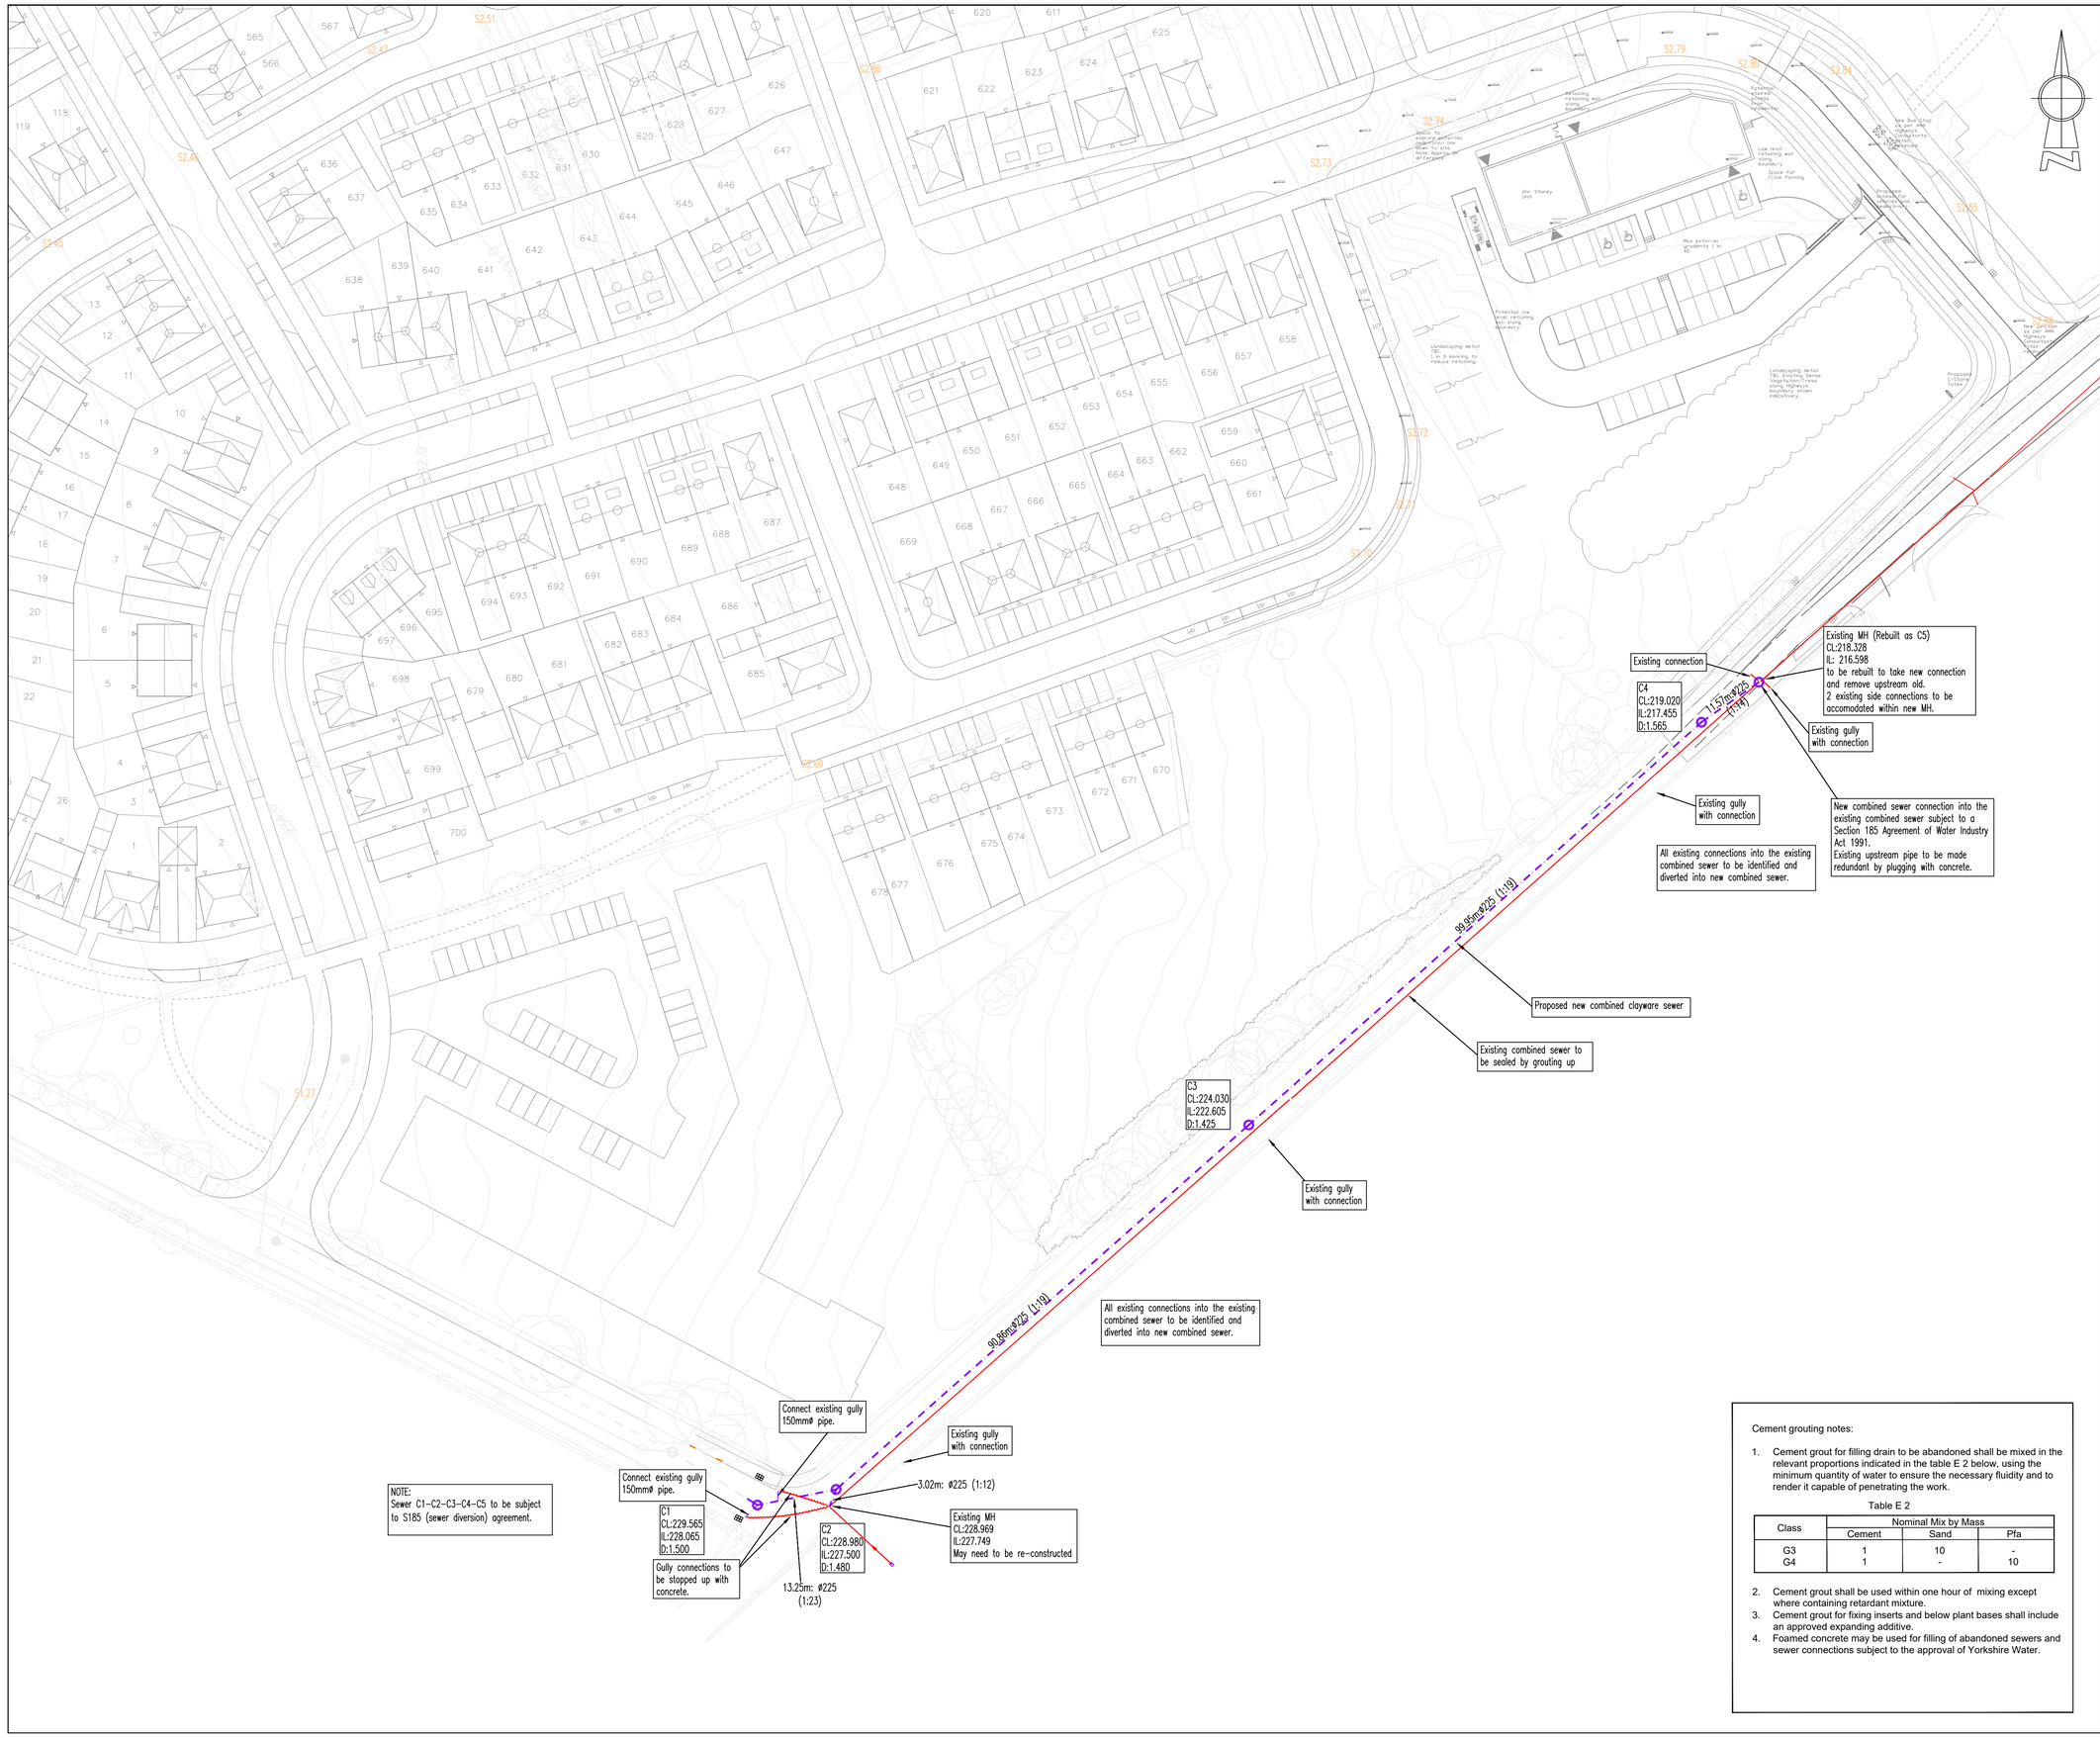

N O T E S

K E Y

- Poposed S104 Storm water manhole and sewer
- Proposed S104 Foul water manhole and sewer
- Combined sewer manhole and sewer
- RG Gully

1. For longitudinal sections refer to drawing 0425/92/104
2. Private drainage connections to adoptable sewers to be via 45° junction.
3. Off site manholes already built must have invert levels checked prior to connection to the off site drainage.
4. Any connections to existing sewers/manholes are to be supervised by Yorkshire Water.
5. All connections to proposed public sewers to be minimum 150mmØ.
6. Any land drain or water course on site to be diverted as not to pass under proposed buildings. Diversion to be approved and inspected on site by the Local Authority.

Yorkshire Water General Notes

1. All adoptable sewer works and material to be in accordance with "Code for Adoption". The relevant British/European and Yorkshire Water's Standards/Requirements/Addendum to the Mechanical and Electrical Specification and Kitemarked.
2. Manhole covers shall/must have a clear opening of 600mm and shall be Class D400 to BS EN 124 with 150mm deep frames in highways.
3. Filled ground must be filled and consolidated under the supervision, and to the satisfaction, of Yorkshire Water before any sewer works are carried out.
4. Cover slabs must carry the BSI Kitemark or will be rejected by the Yorkshire Water inspector. Where the clear opening of the Kitemarked product is different to that of the cover and frame, a loading bearing slab should be fitted above the cover slab to bring the size down to 600x600mm for the Yorkshire Water specified cover size. Please refer to the Concrete Pipe Systems Association (CPSA), 'Technical Bulletin' issued autumn 2004 for kitemarked cover slab opening sizes.
5. The adoptable sewers should be a minimum of 1m and manholes 0.5m from kerb faces and service margins.
6. Sewers must have 5 metres clearance from trees and hedges, (please also refer to Figure 2.3 on page 33 in "Sewers for Adoption" 6th Edition for restrictions on tree planting adjacent to Sewers).
7. Sewers to be laid in Class "S" bedding (150mm granular bed and surround). Where depth of cover to top of the sewer is less than 1.2m in highways and verges (or less than 900mm in none vehicular access areas) then a concrete slab should be provided above the granular bed and surround.
8. Adoptable plastic sewer pipes to be BSI Kitemarked (Certified to WIS 4-35-01 and BS/EN13476). Adoptable sewer pipes to be laid in maximum 3 metre lengths unless there is a specific operational need to lay longer lengths.
9. Plastic channel sections in manholes are not acceptable and clayware is preferable. Plastic channels are difficult to set in concrete and a satisfactory finish cannot be obtained on the benching.
10. The chamber size of manholes with more than one connection in them may need to be increased an increment to accommodate the connections and bends.
11. Yorkshire Water policy is not to accept Type "C" brick manhole and 1050mm dia manhole rings. Instead it is preferred that you use a type "B" manhole with 1200mm dia or 1500mm dia. rings, with the opening sited over the channel where depth of cover to pipe soffit is 1-1.5m.
12. Surface water and foul rising mains to be provided with marker tape above the rising mains.
13. If plastic pipes are to be used then the following should apply:-
    a. All adoptable sewers to be BSI Kitemark (certified to WIS 4-35-01).
    b. Bedding and backfill material to conform to the requirements of Water industry specification 4-08-02 (Table A2)
14. Where plastic pipes are proposed for adoptable sewers, structural calculations for the plastic pipes and a site investigation report to prove that the ground condition is suitable for the plastic pipes are to be produced.
15. Where plastic pipes are installed into the ground prior to getting full technical approval, the developer must provide a CCTV survey of the prospectively adoptable sewers and a deformation test (Light-Line test) of the plastic pipes.
16. Demarcation chambers to be a min. 450mmØ chamber for 100mmØ foul & 150mmØ surface water pipes up to 1.2m deep. For depths greater than 1.2m, restricted access opening to 350mm is required for safety reasons.
17. Maximum depth of demarcation chamber to be 2m, where depth exceeds 2m, manhole to be constructed as type B manhole.
18. Where a B125 cover and frame has been approved, this must not be coated in plastic and must have lifting eyes suitably sizes to accommodate standard lifting keys. Screw down covers are not acceptable.
19. Yorkshire Water is not obliged to accept filter drain/land drainage runoff into the public sewer network or adoptable drainage system (directly or in-directly). An alternative method of disposal of the land drainage runoff will therefore be required and you will have to liaise with the Land Drainage Authority/Land Drainage Section with regard to the disposal of the filter drain/land drainage runoff is required.
20. Sulphate resisting cement (C20-DC2) and precast concrete products must be used or a laboratory report provided proving that such precautions are not necessary.
21. The minimum crushing strength for clay pipes should be as follows : 100mm dia. 40KN/m, 150mm dia. 40KN/m, 225mm dia. 45KN/m and 300mm dia. 72KN/m. The minimum crushing strength for concrete pipes should be – (Class 120 to EN 1916/BS5911-1 2002). Plastic pipes should conform to WIS 4-35-01 and BS EN13476.
22. All levels of existing drainage to be confirmed prior to work commencing on site.
23. The contractor must allow for any fee's required for road and sewer opening permits, sewer connections and make the appropriate applications.
24. Bedding and backfill material to conform to the requirement of Water Industry Specification 4-08-02 (Table A2).

Cement grouting notes:

1. Cement grout for filling drain to be abandoned shall be mixed in the relevant proportions indicated in the table E 2 below, using the minimum quantity of water to ensure the necessary fluidity and to render it capable of penetrating the work.

Table E 2

Class	Nominal Mix by Mass		
	Cement	Sand	Pfa
G3	1	10	-
G4	1	-	10

2. Cement grout shall be used within one hour of mixing except where containing retardant mixture.
3. Cement grout for fixing inserts and below plant bases shall include an approved expanding additive.
4. Foamed concrete may be used for filling of abandoned sewers and sewer connections subject to the approval of Yorkshire Water.

Rev	By	Date	Revision	Apvd
/	PW	12.11.24	Issued for approval	MI

ARP ASSOCIATES
Chartered Consulting Engineers
Northwest House ● 5 & 6 Northwest Business Park ● Servia Hill, Leeds ● LS6 2QH
☎ 0113 245 8498 ✉ 0113 244 3864 ✒ leeds@arpassociates.co.uk ⊕ www.arpassociates.co.uk
ARP Associates is a trading division of ARP Geotechnical Ltd, a company registered in England and Wales with company number 3771811, whose registered office is at 5/6 Northwest Business Park, Servia Hill, Leeds LS6 2QH

TITLE
SECTION 185 LAYOUT
DRAINAGE DIVERSION WORKS

PROJECT
BLACKMOORFOOT ROAD,
HUDDERSFIELD

CLIENT
MILLER HOMES
(YORKSHIRE Ltd.)

DRAWING STATUS
PRELIMINARY

Scale	Date	Drawn	Chk.
1:500 @ A1	OCT 24	PW	MI

Drg. No. 425/92/101 Rev A