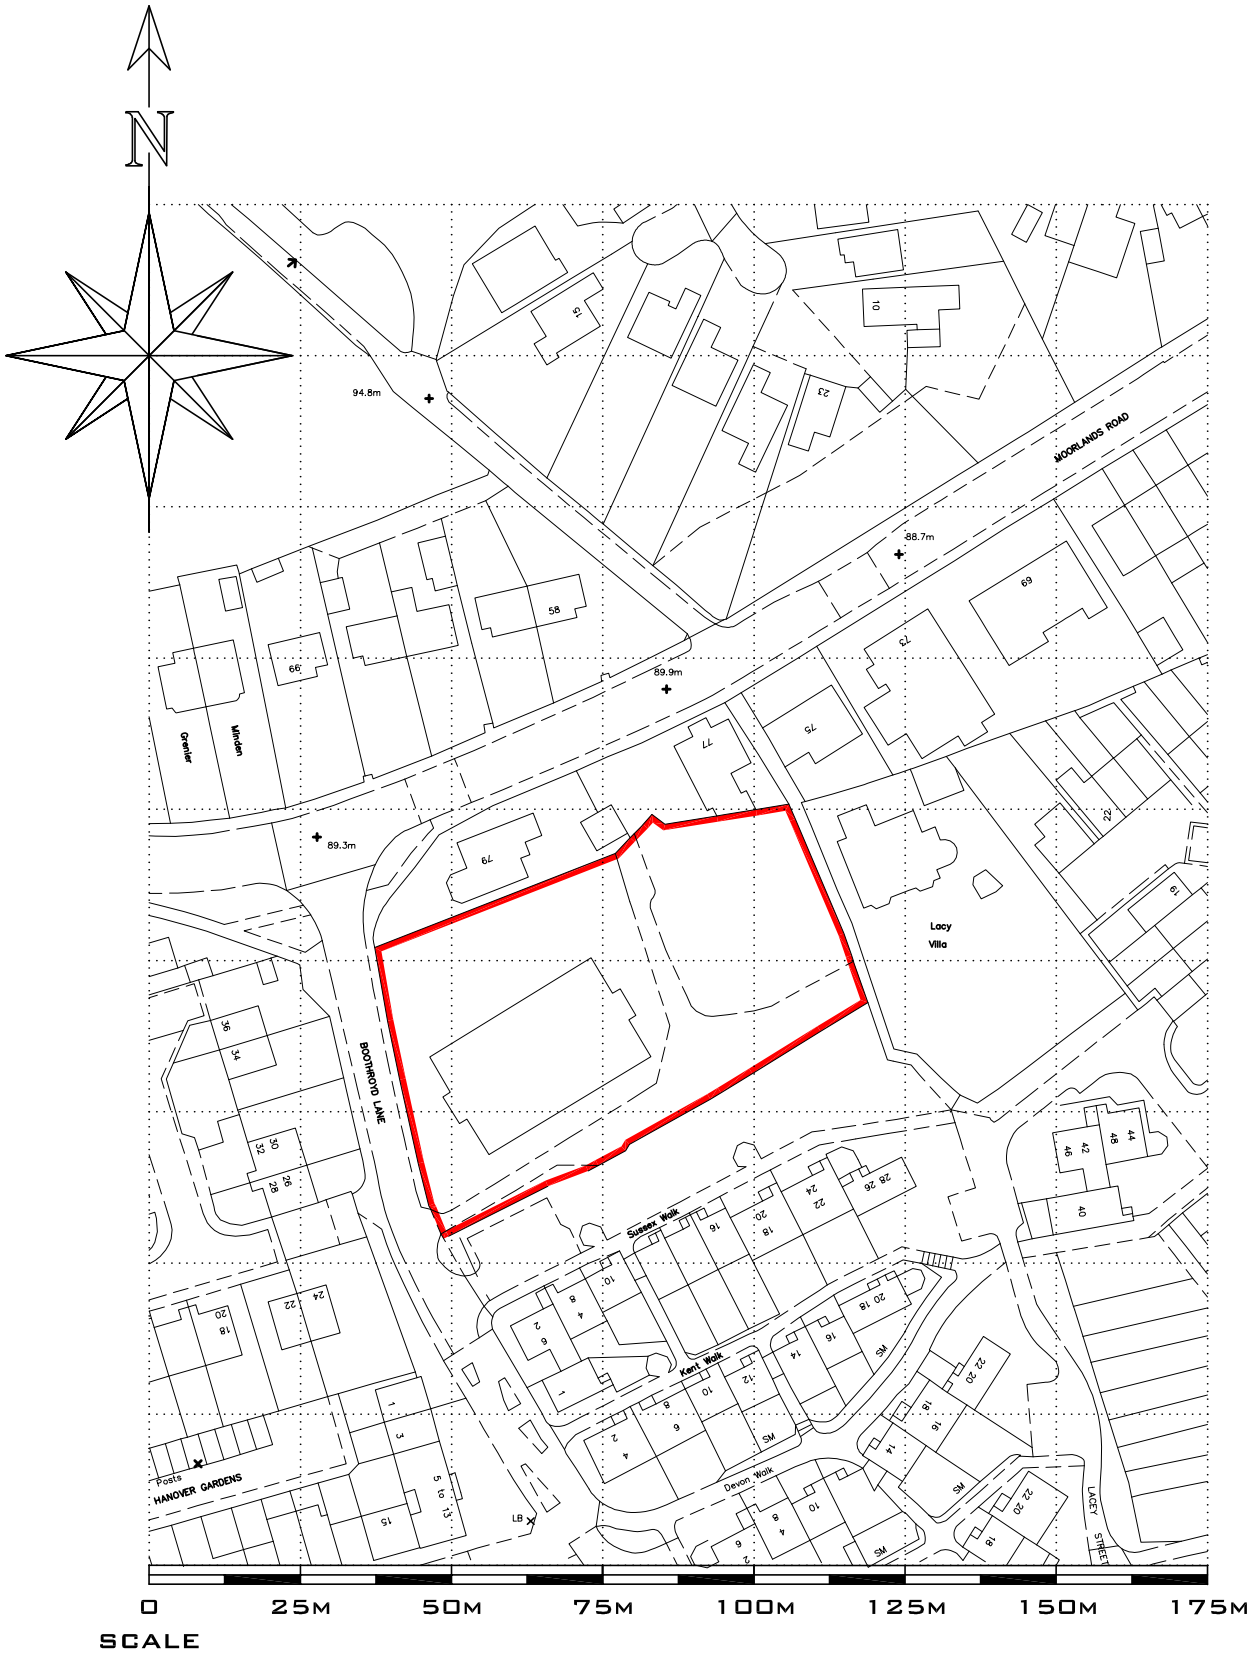



Ordnance Survey (c) Crown Copyright 2025. All rights reserved. Licence number 100022432

# 1:1250 SCALE LOCATION PLAN

## LAND @ BOOTHROYD LANE
## DEWSBURY WF13 2LF