This drawing along with the design is property and copyright of Hill Rise Architecture Ltd. and shall not be reproduced without express written consent.

This drawing should be read in conjunction with associated drawings, specifications and other consultant information.

Only figured dimensions should be used, any dimensions should be site checked prior to construction.

Any discrepancies shall be reported to the architect. If in doubt - ask.

0 1 2 3 4 5 10

GRAPHIC SCALE: 1:100

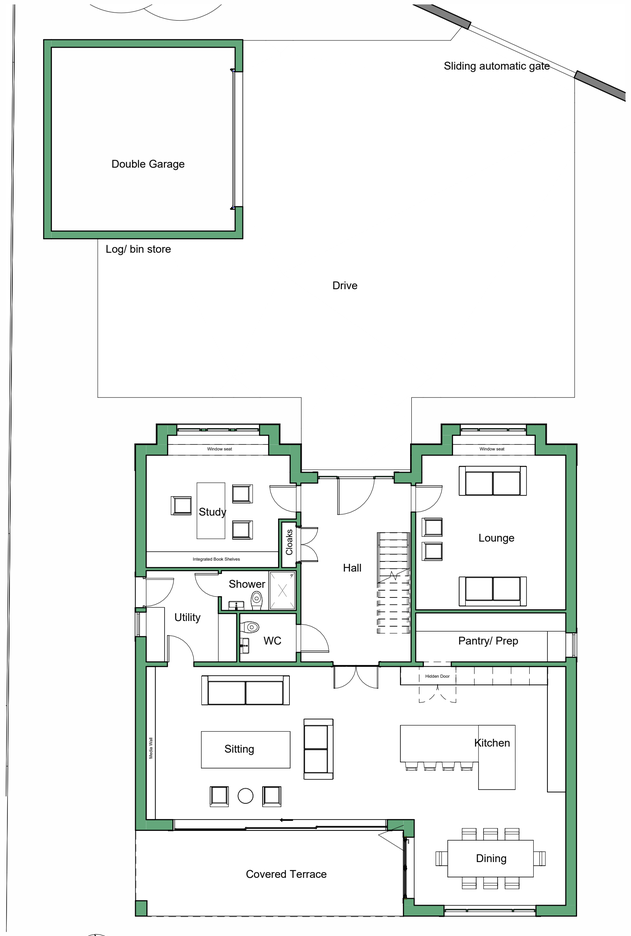

Proposed Ground Floor Plan
1:100

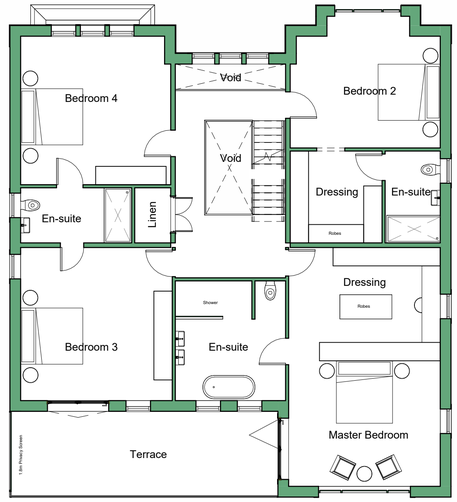

Proposed First Floor Plan
1:100

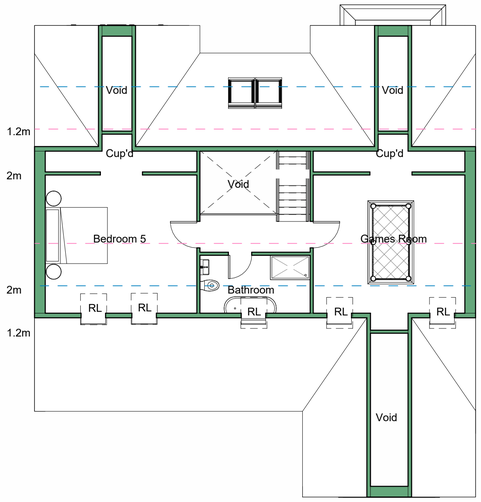

Proposed Attic Floor Plan
1:100

Proposed Principal Elevation (West)
1:100

Proposed Side Elevation (South)
1:100

Proposed Rear Elevation (East)
1:100

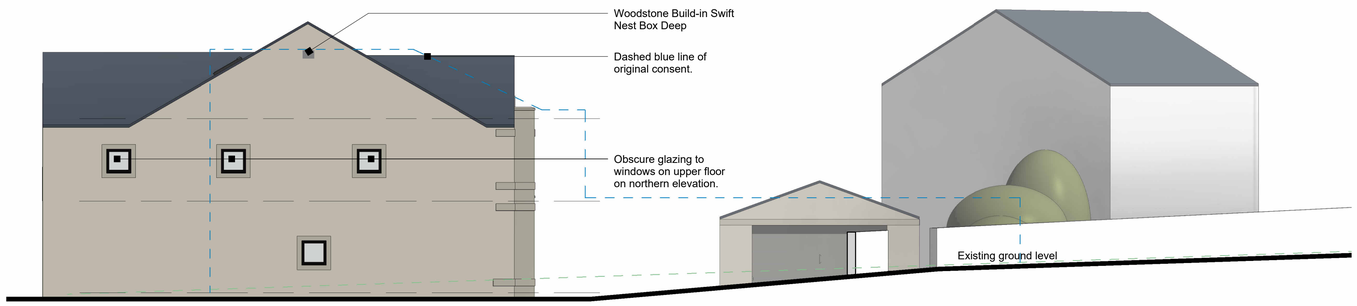

Proposed Side Elevation (North)
1:100

Rev No.	Description	Drawn:	Date
P6	Additional annotation for privacy screen added.	JF	07.04.2026
P5	Drawing revised following neighbour comment.	JF	20.02.2026
P4	Drawing revised following LPA comment.	JF	27.01.2026
P3	Drawing issued for planning purposes.	JF	10.12.2025
P2	Drawing revised following client feedback.	JF	21.10.2025
P1	Drawing revised following client feedback.	JF	20.10.2025
P0	Drawing originated for comment.	JF	06.10.2025

HILL RISE ARCHITECTURE

Client
Mr M Hobbs

Project
Land Adjacent 28 Stringer House Lane, Emley

Drawing Title
Proposed Plans and Elevations

Drawing No
2025158/103

Rev No
P6

Scale
1 : 100 @ A1

Date Drawn
Oct'25

Drawn By
JF

Purpose of Issue
Planning

hello@hillrisearchitecture.co.uk
+44(0)7356 048 202
hillrisearchitecture.co.uk
Hill Rise, 1-3 Chapel Lane, HD8 9SP

RIBA Chartered Practice

Architects Registration Board