
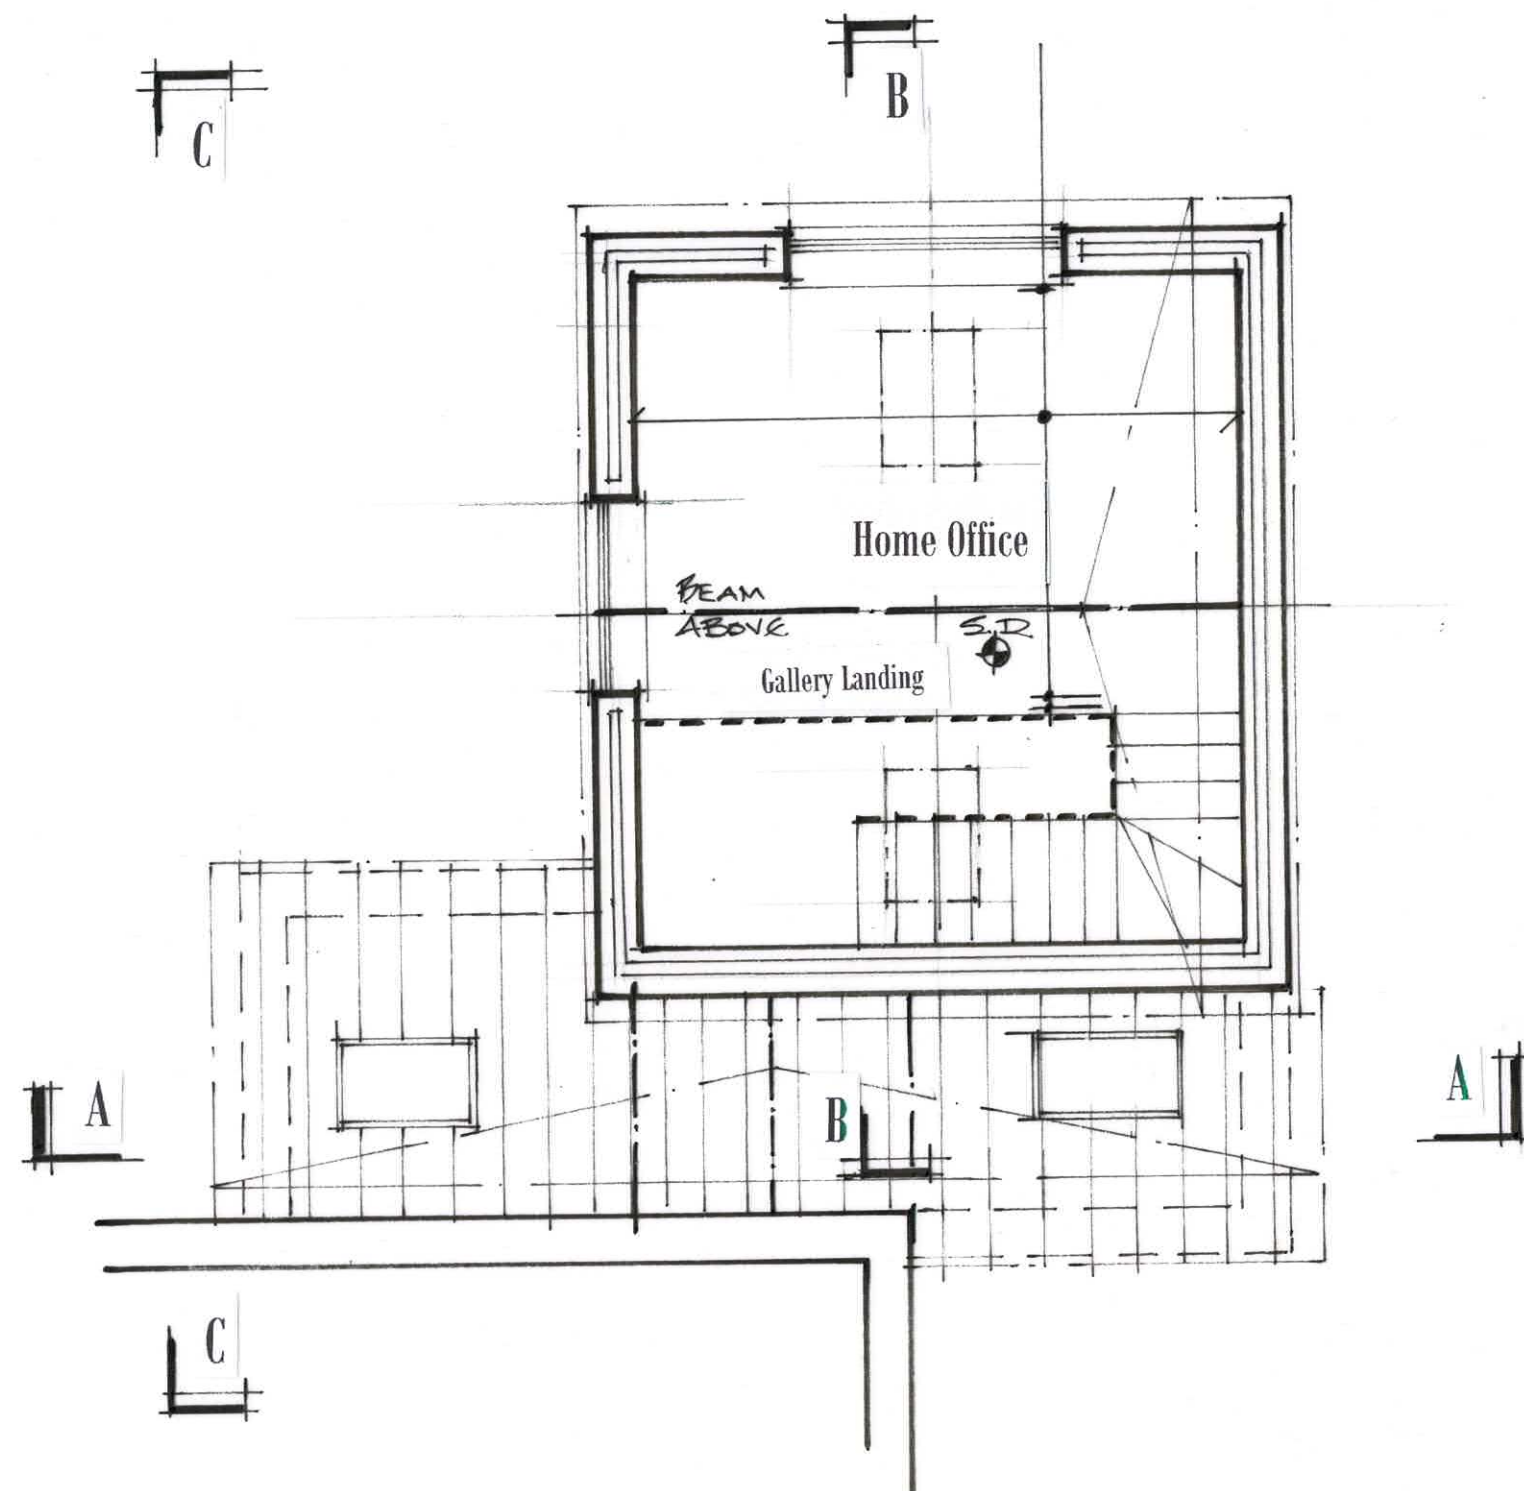


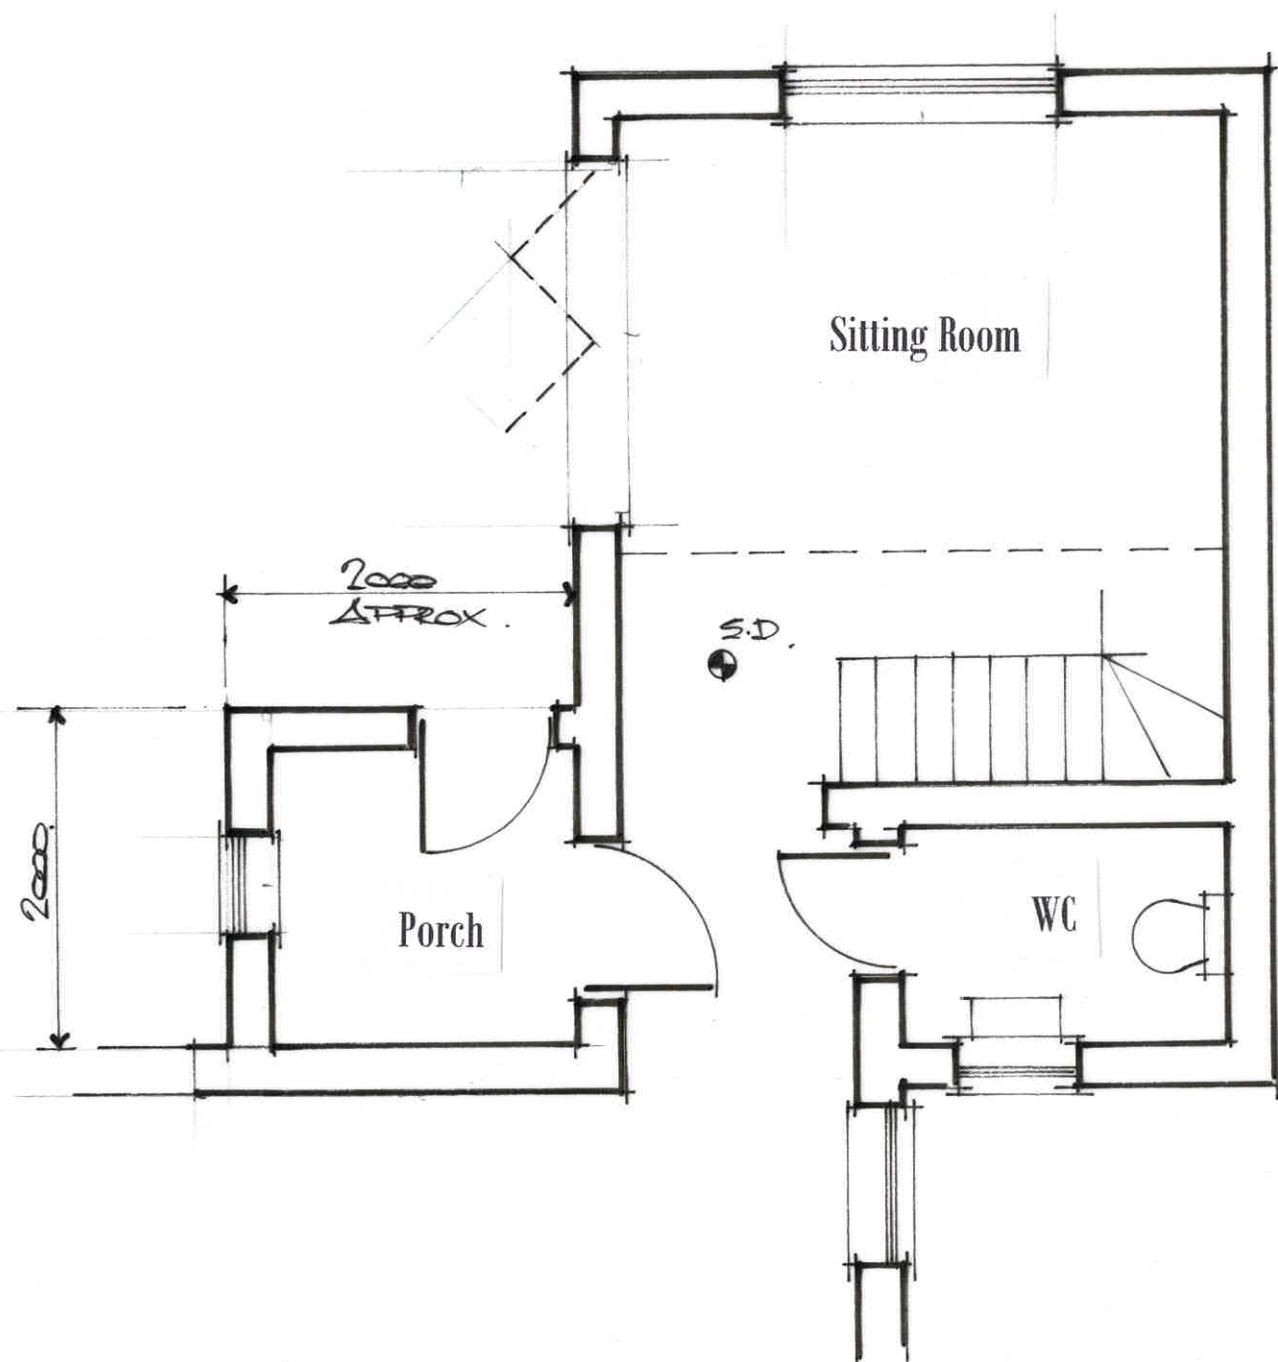

Enlarged Proposed Ground and First Floor Plan
1 : 50 @ A3