


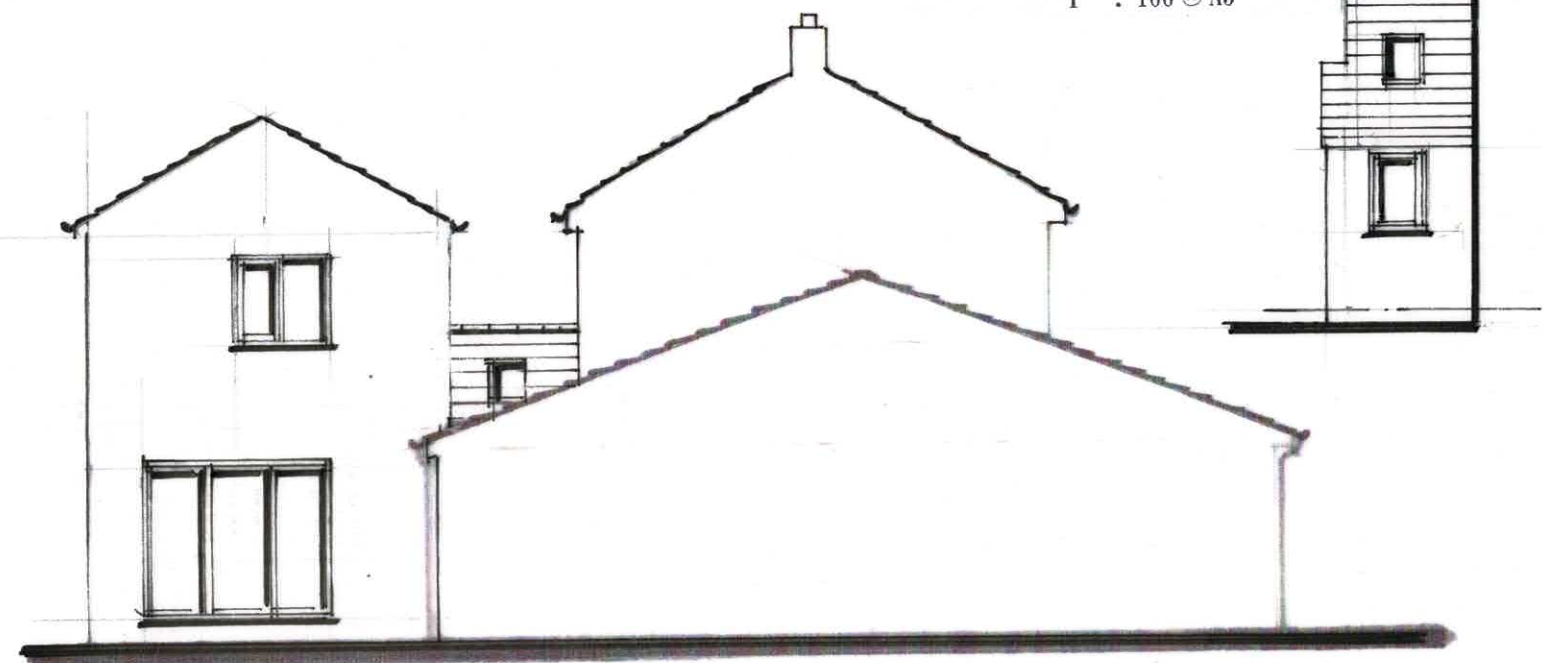

Rear Elevation




Side Elevation on C - C
1 : 100 @ A3


Proposed Elevations
1 : 100 @ A3

Side Elevation on 1

1 New Lane
Skelmonthorpe
Huddersfield
HD8 9EH

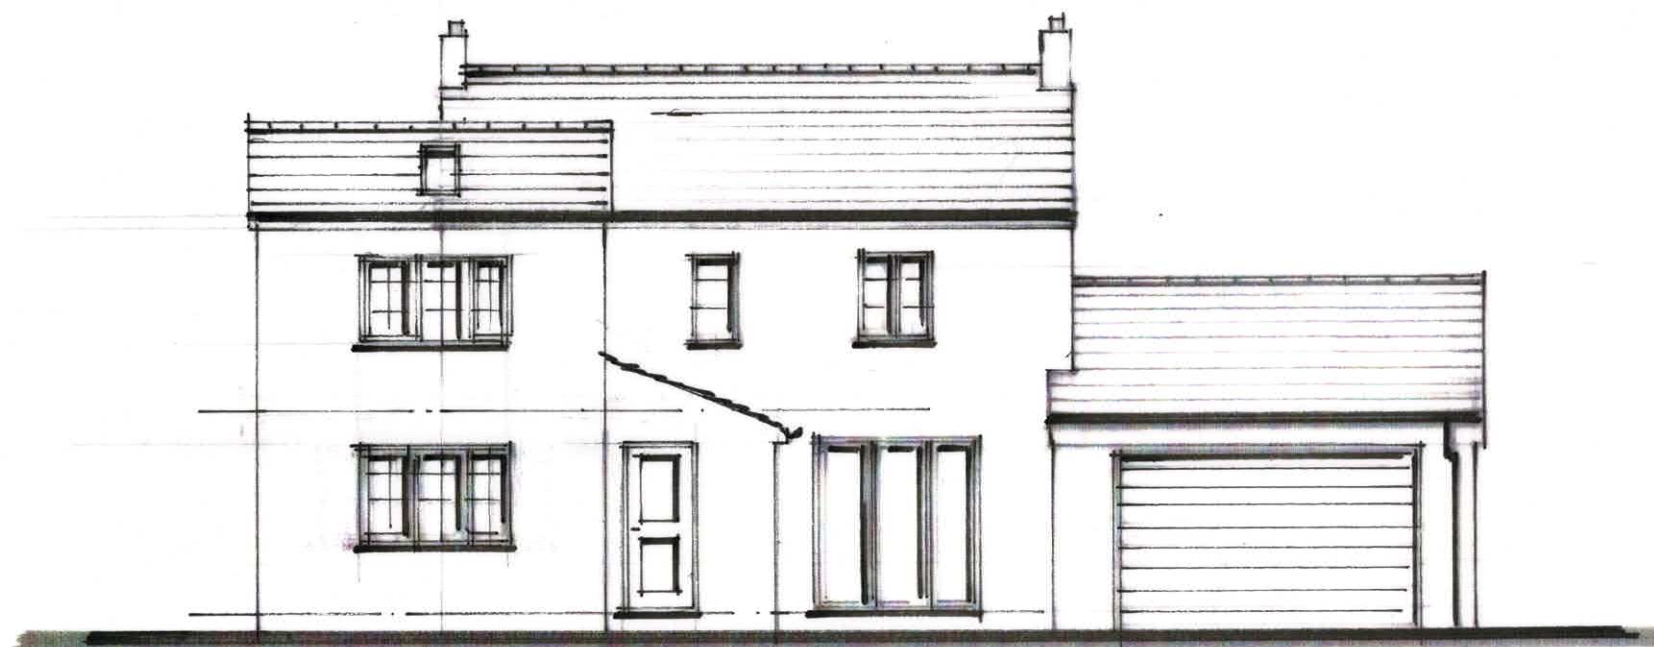

Front Elevation

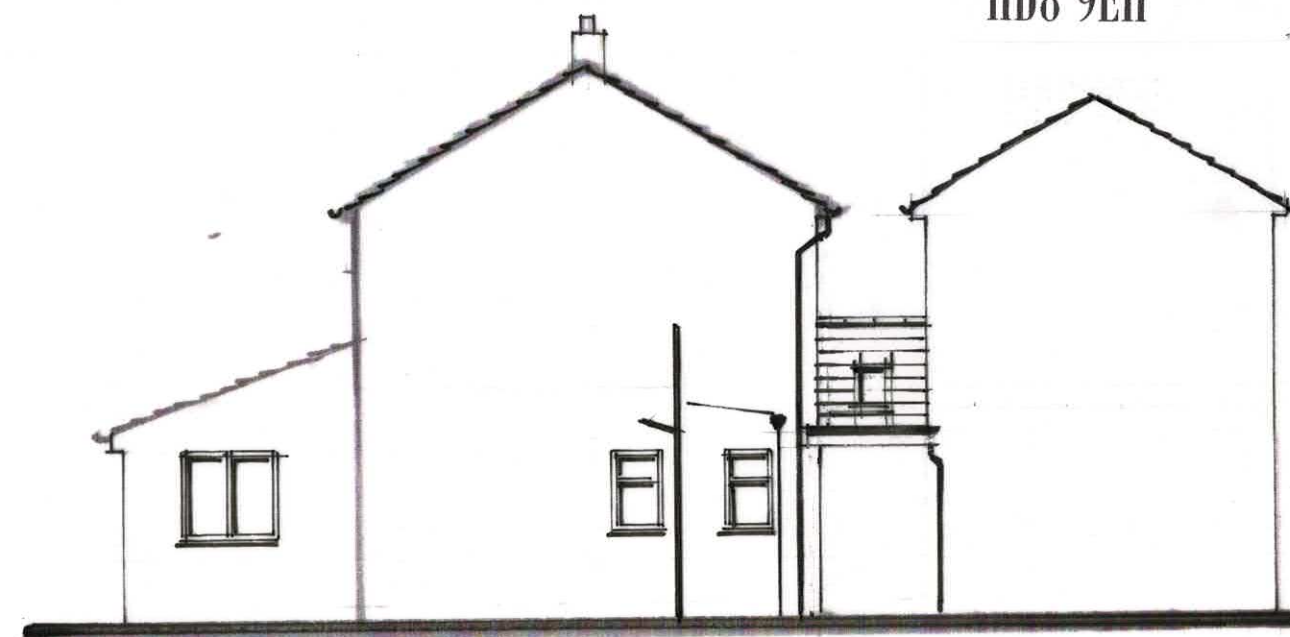

Side Elevation on 2