


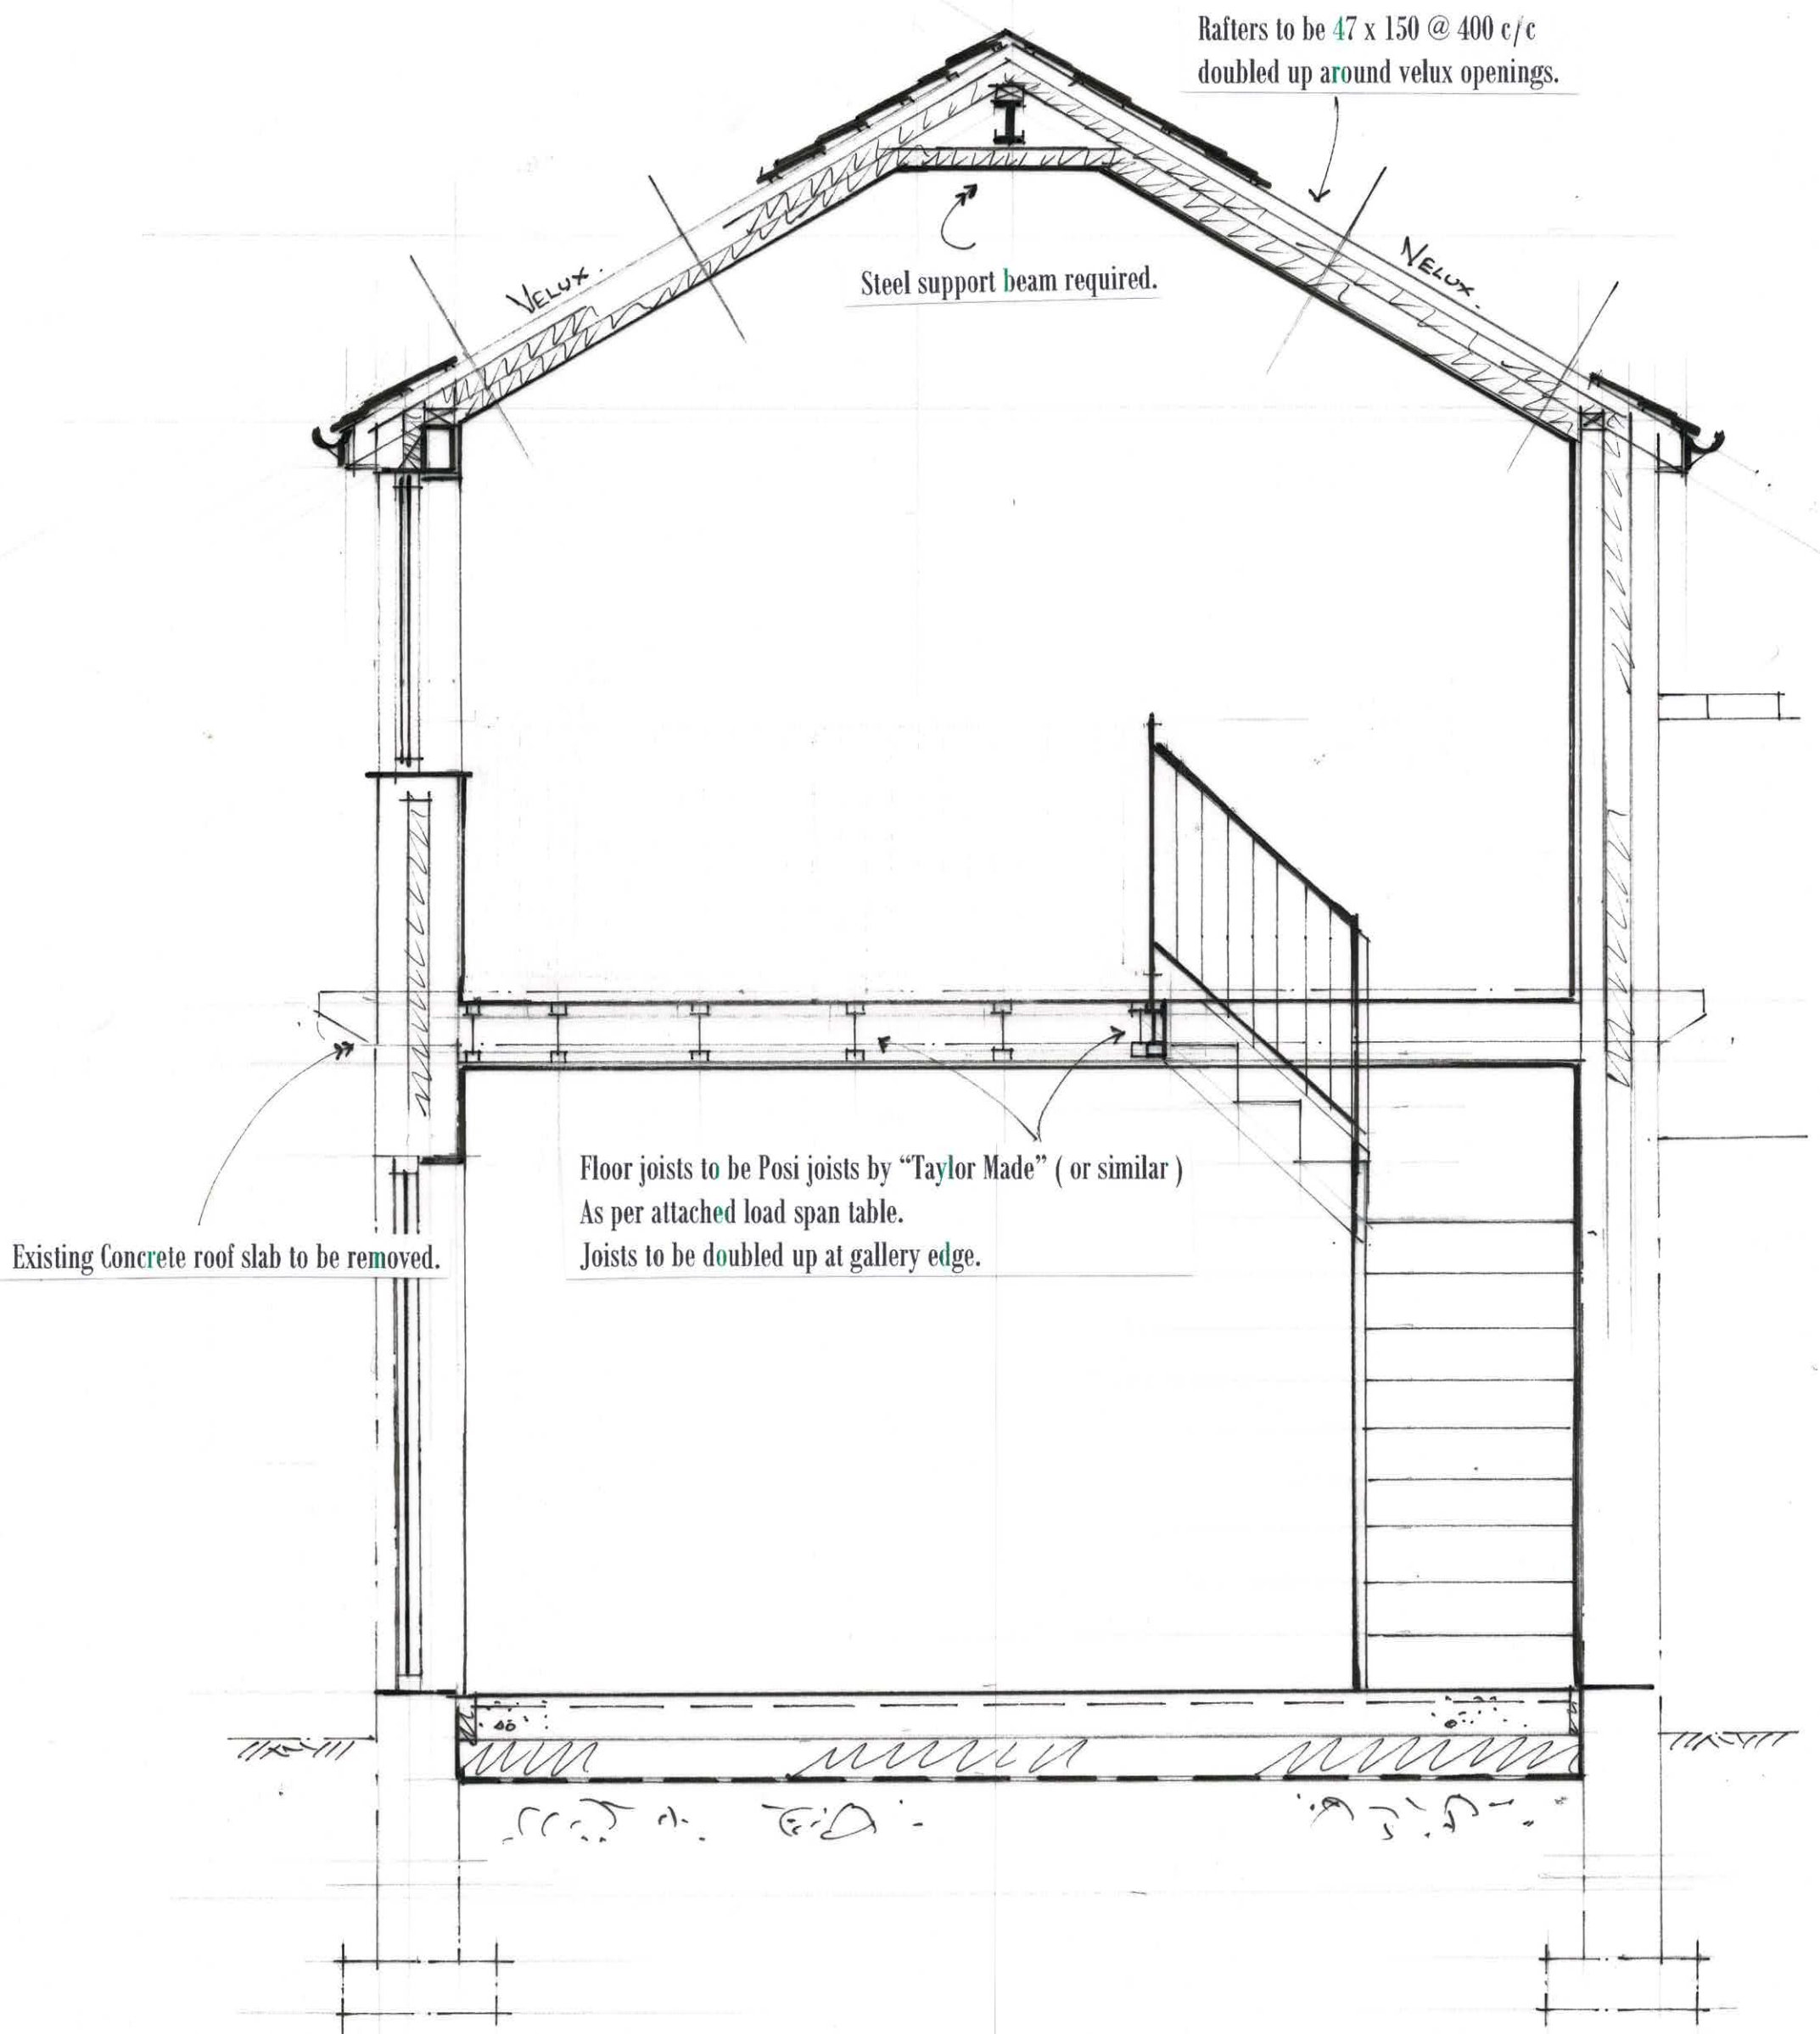

Typical Section Thro on B - B

1 : 25 @ A3