


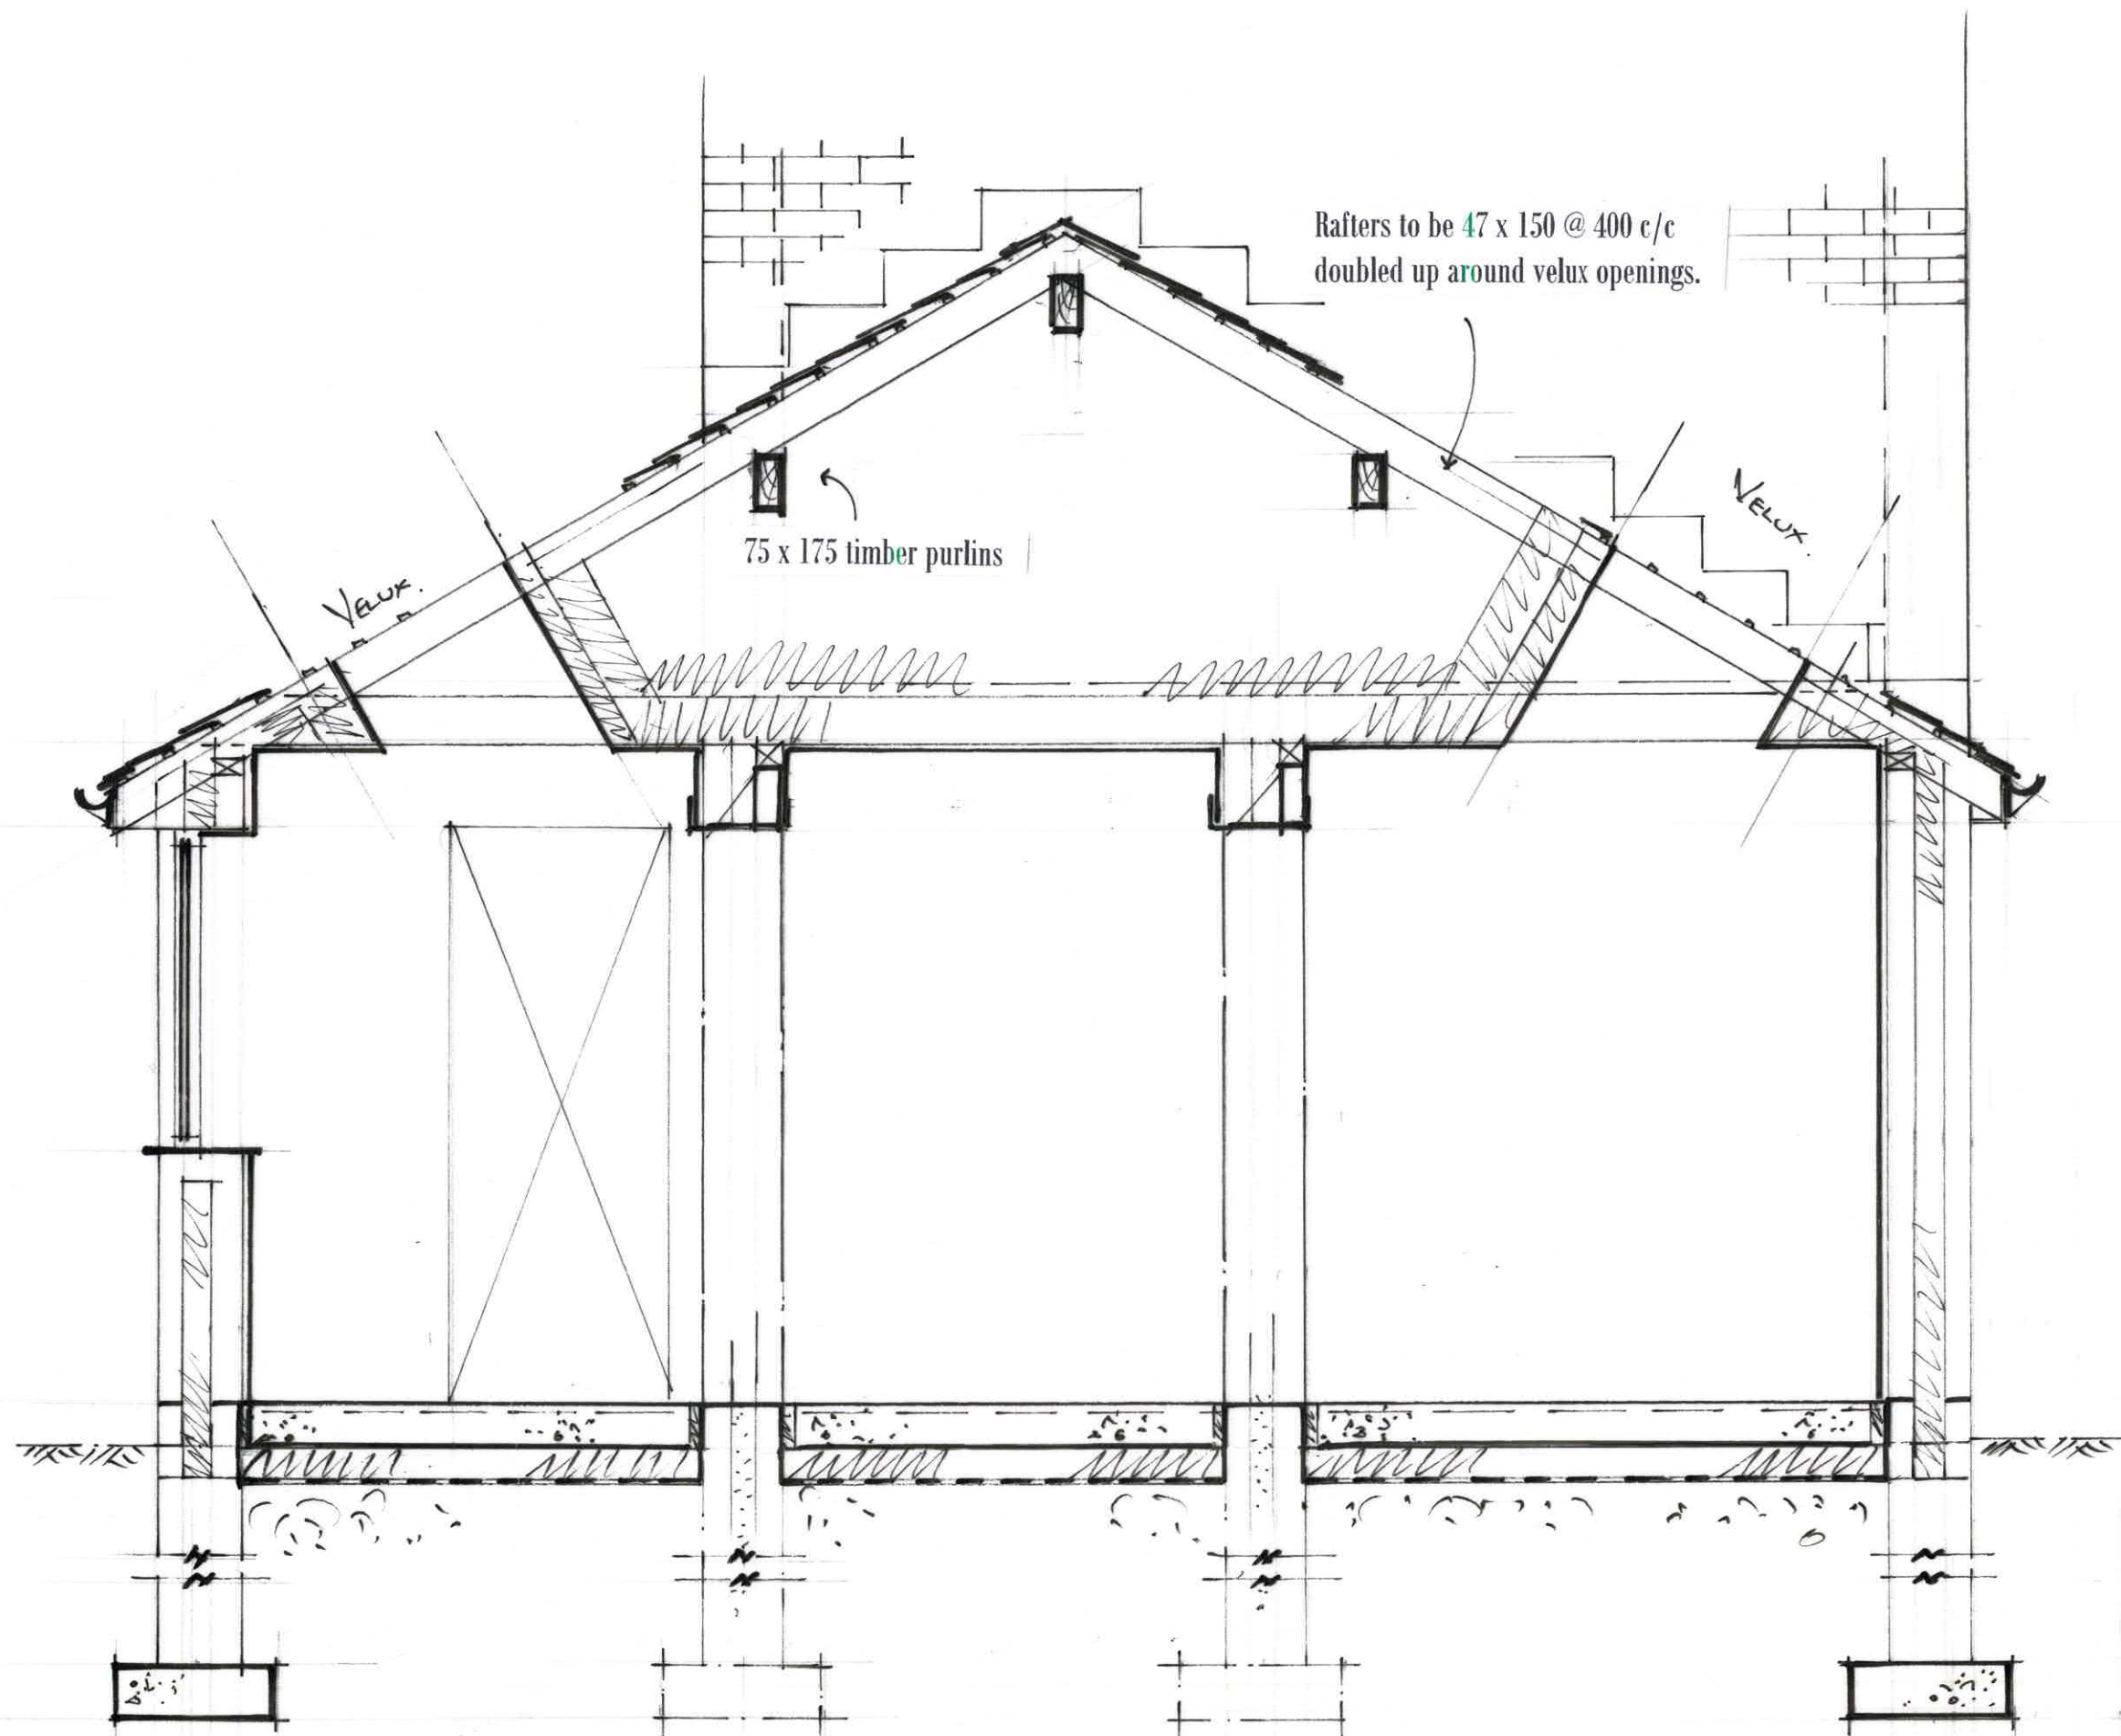

Typical Section Thro on A - A
1 : 25 @ A3