
Notes:


This drawing is the sole copyright of KPP Architects Ltd and reproduction in any form is forbidden unless permission is obtained in writing.

Do not scale from this drawing. Any descrepancies on site should be brought to the attention of KPP Architects Ltd.


Work and materials must comply with the current building regulations and codes of practice and be read in conjunction with building specifications and other sub-contractors information. All materials are to be installed in strict accordance with the recommendations of the manufacturers.

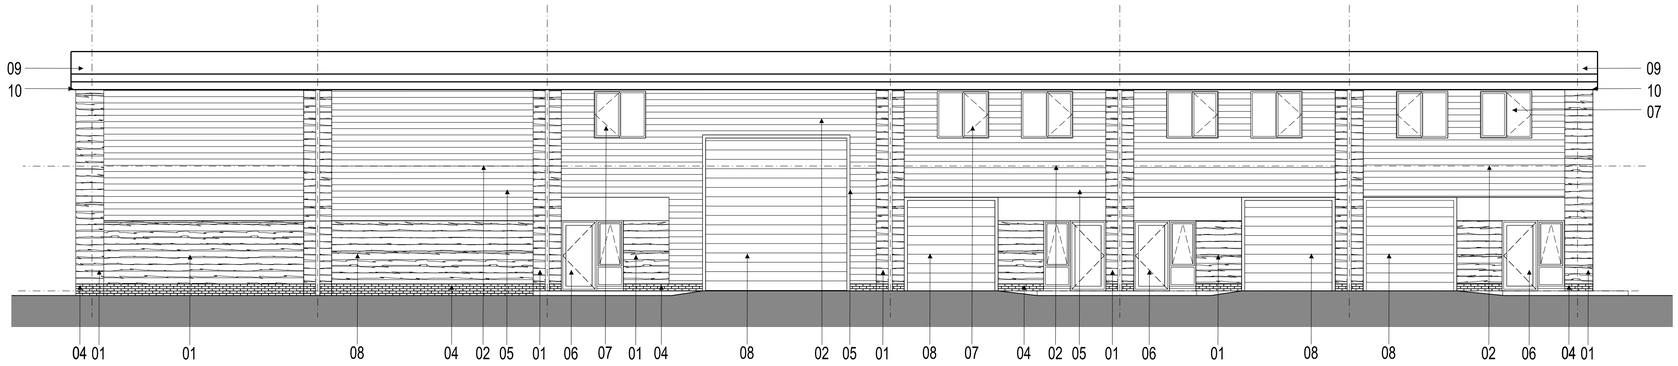


FRONT ELEVATION

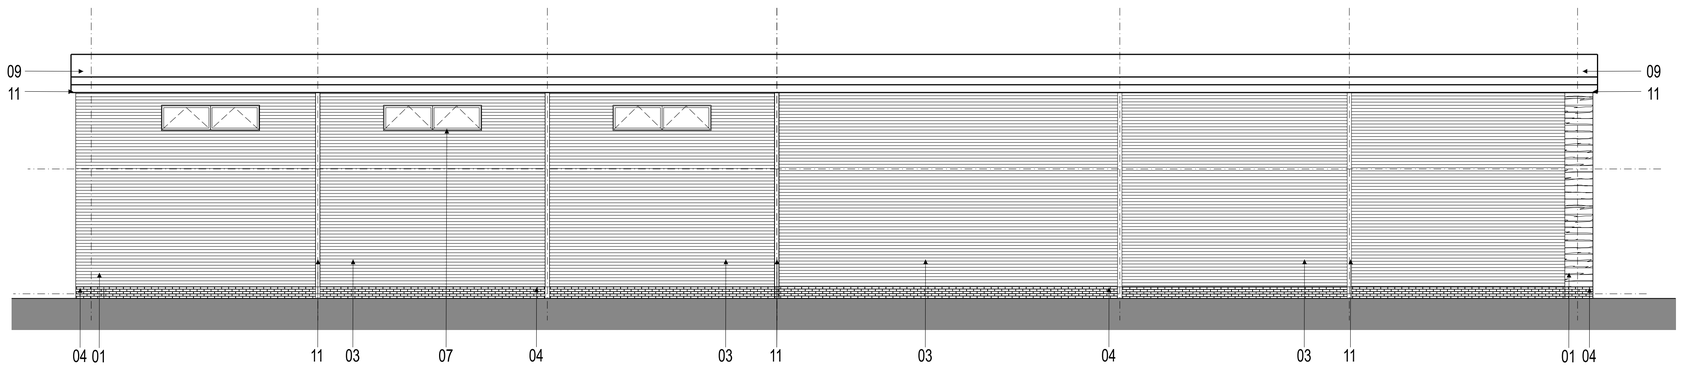

REAR ELEVATION

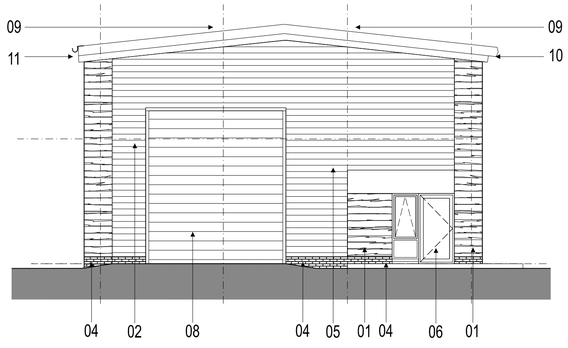

SIDE ELEVATION

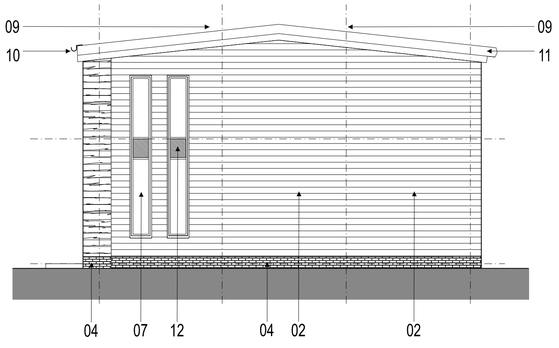

SIDE ELEVATION

01-NATURAL STONE

02-CEDRAL LAP WOOD FIBRE CEMENT BOARD CLADDING. COLOUR ANTHRACITE GREY RAL 7016

03-BUILT UP C32 HORIZONTAL CLADDING. COLOUR ANTHRACITE GREY RAL 7016

04-LOW LEVEL BLUE ENGINEERING BRICK PLINTH

05-PPC ALUMINIUM FLASHING. COLOUR ANTHRACITE GREY RAL 7016

06-ALUMINIUM FRAME POWDER COATED GLASS DOOR. COLOUR ANTHRACITE GREY RAL 7016

07-ALUMINIUM FRAME POWDER COATED WINDOWS. COLOUR ANTHRACITE GREY RAL 7016

08-PLASTISOL COATED SECTION OVERHEAD DOOR. COLOUR ANTHRACITE GREY RAL 7016

09-BUILT UP ROOF CLADDING. COLOUR GOOSEWING GREY RAL 7038

10-UNTREATED ALUMINIUM HALF ROUND GUTTER AND DOWNPIPES

11-TRIMLINE GUTTER AND POWDER COATED DOWNPIPES. COLOUR ANTHRACITE GREY RAL 7016

12-OBSCURE GLAZING. COLOUR BLACK

Rev	Description	By	Chkd	Date
B	AMENDED TO SUIT OCCUPIER DEMAND	MH		27.11.25
A	AMENDED TO SUIT PROPOSED SITE PLAN	KW	MH	22.01.25

Client

FRANK MARSHALL ESTATES

Project Title

WAPPY SPRINGS

Drawing Title

UNITS 9 - 15 ELEVATIONS

KPP ARCHITECTS

Lodge House
12 Town Street
Horsforth, Leeds LS184RJ

T : +44 (0) 113 2390460
E : architects@kpp-leeds.co.uk
W : www.kpp-leeds.co.uk

Scale	Size	Date	Drawn	Checked
1:100	A1	AUG'24	MH	-

Status

PLANNING

KPP Job No

2278

Rev

B

Number

2017